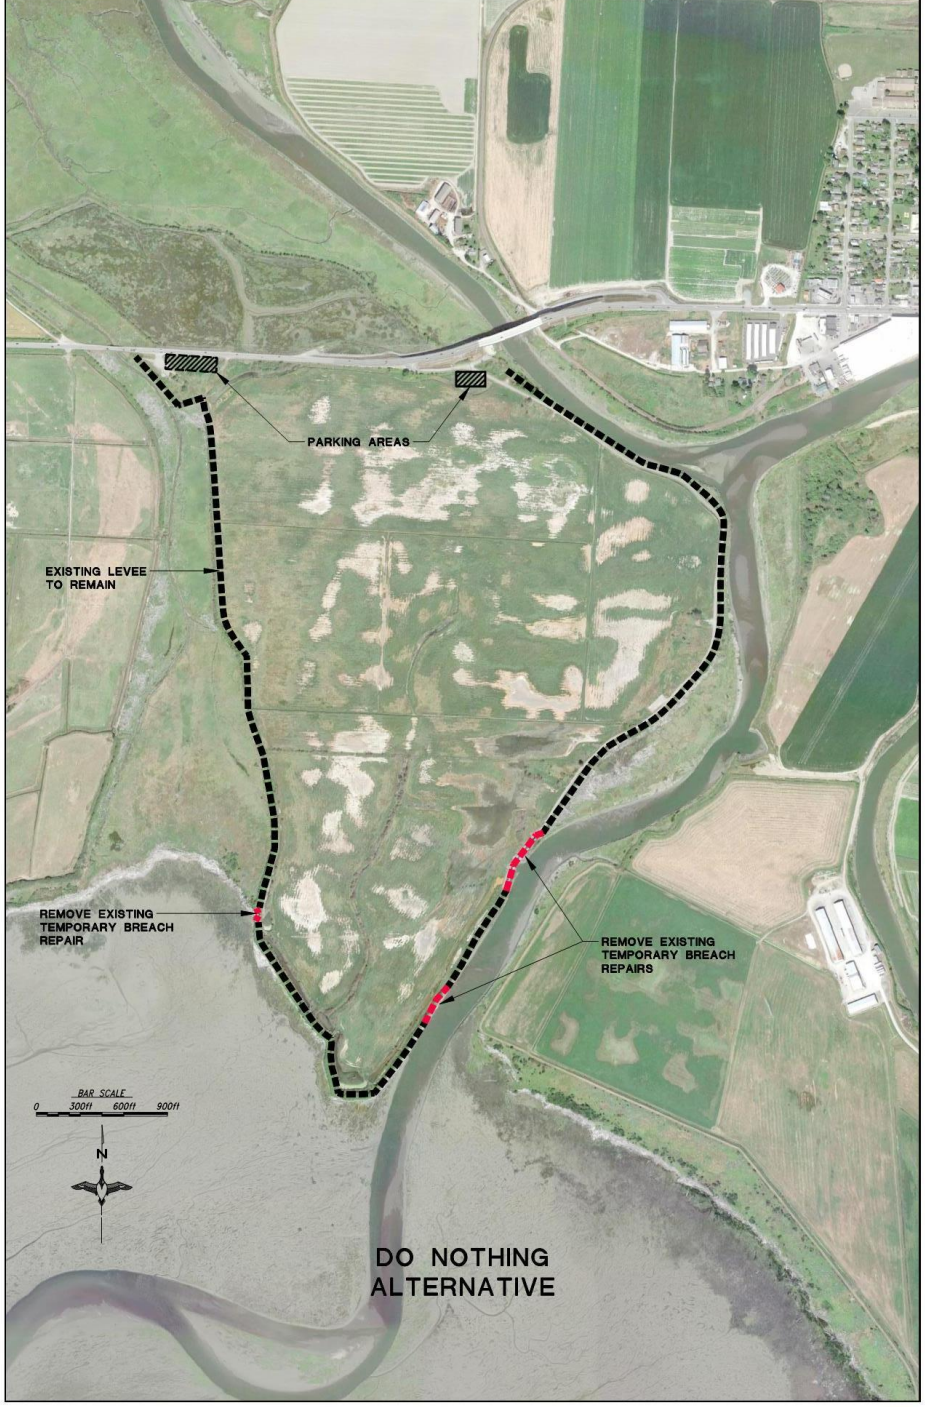
PARKING AREAS
EXISTING LEVEE TO REMAIN
REMOVE EXISTING TEMPORARY BREACH REPAIR
REMOVE EXISTING TEMPORARY BREACH REPAIRS
BAR SCALE
0 300ft 600ft 900ft
N
DO NOTHING ALTERNATIVE

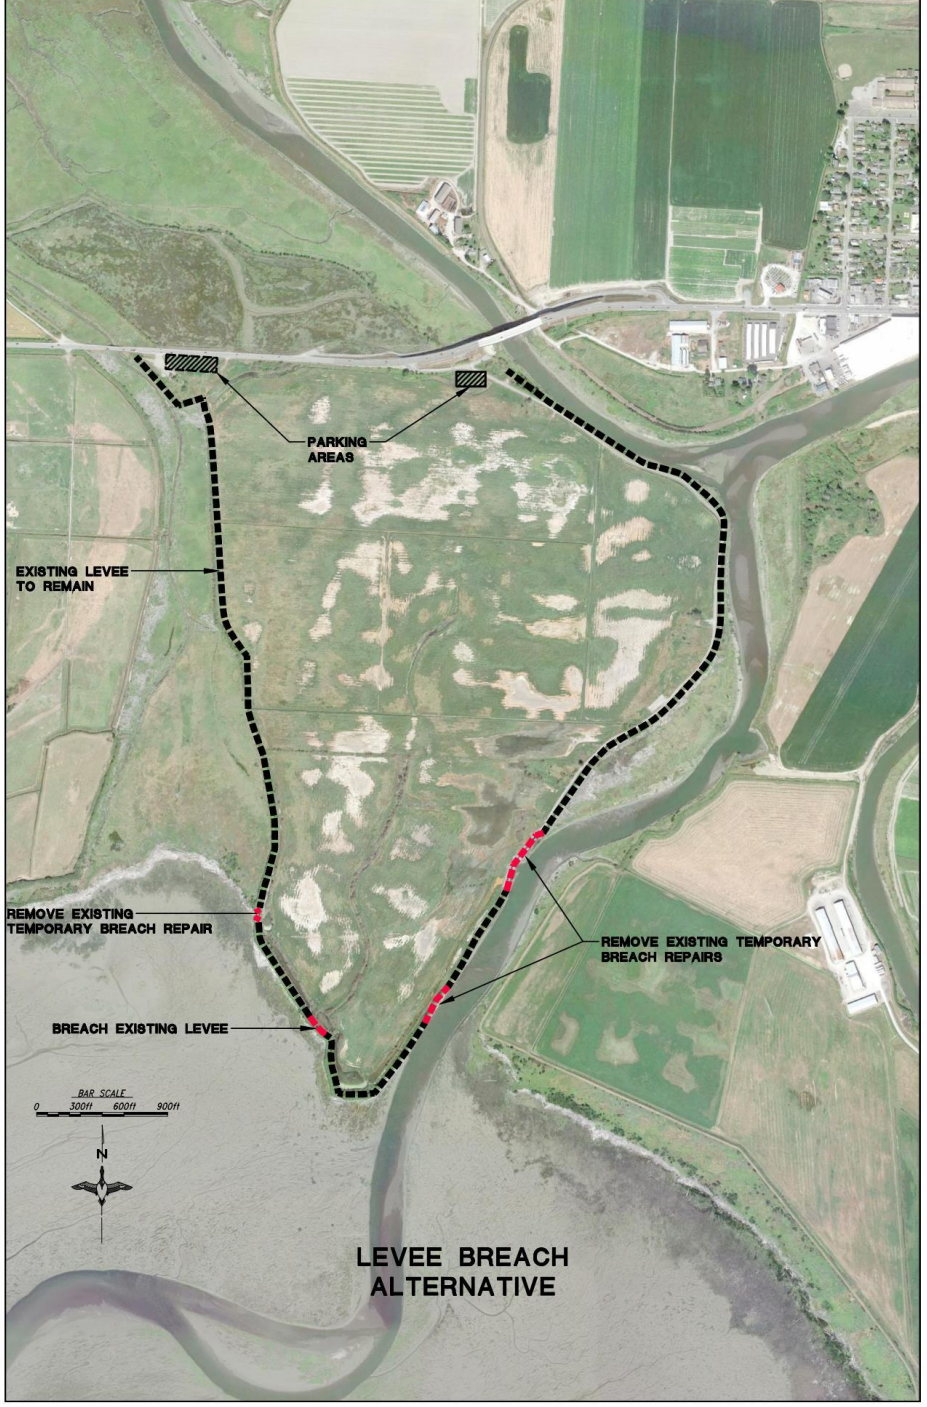
PARKING AREAS
EXISTING LEVEE TO REMAIN
REMOVE EXISTING TEMPORARY BREACH REPAIR
REMOVE EXISTING TEMPORARY BREACH REPAIRS
BREACH EXISTING LEVEE
BAR SCALE
0 300ft 600ft 900ft
N
LEVEE BREACH ALTERNATIVE

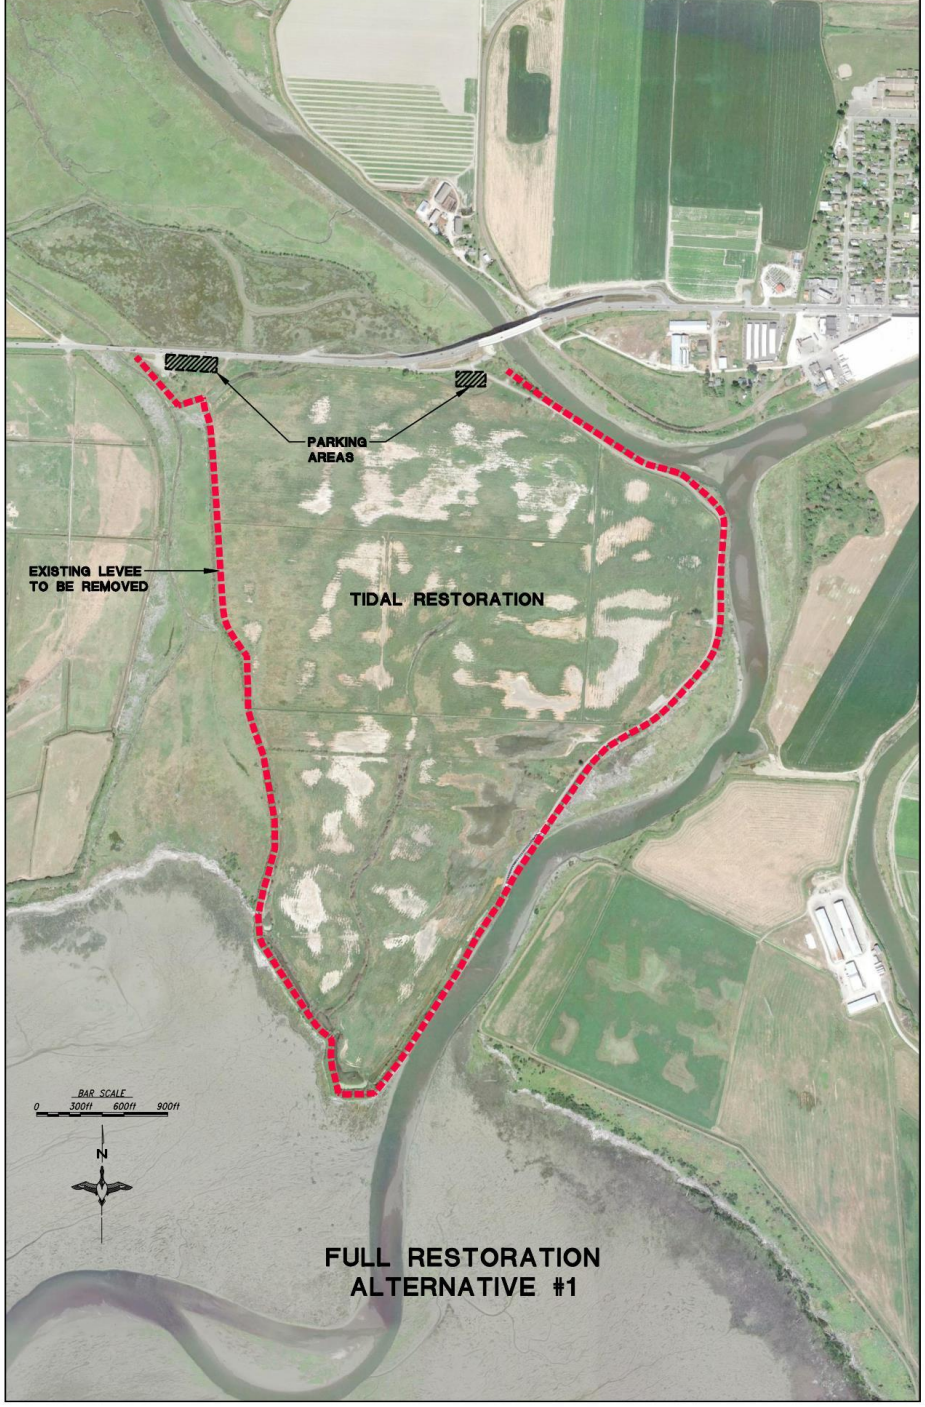
PARKING AREAS
EXISTING LEVEE TO BE REMOVED
TIDAL RESTORATION
BAR SCALE
0 300ft 600ft 900ft
N
FULL RESTORATION ALTERNATIVE #1

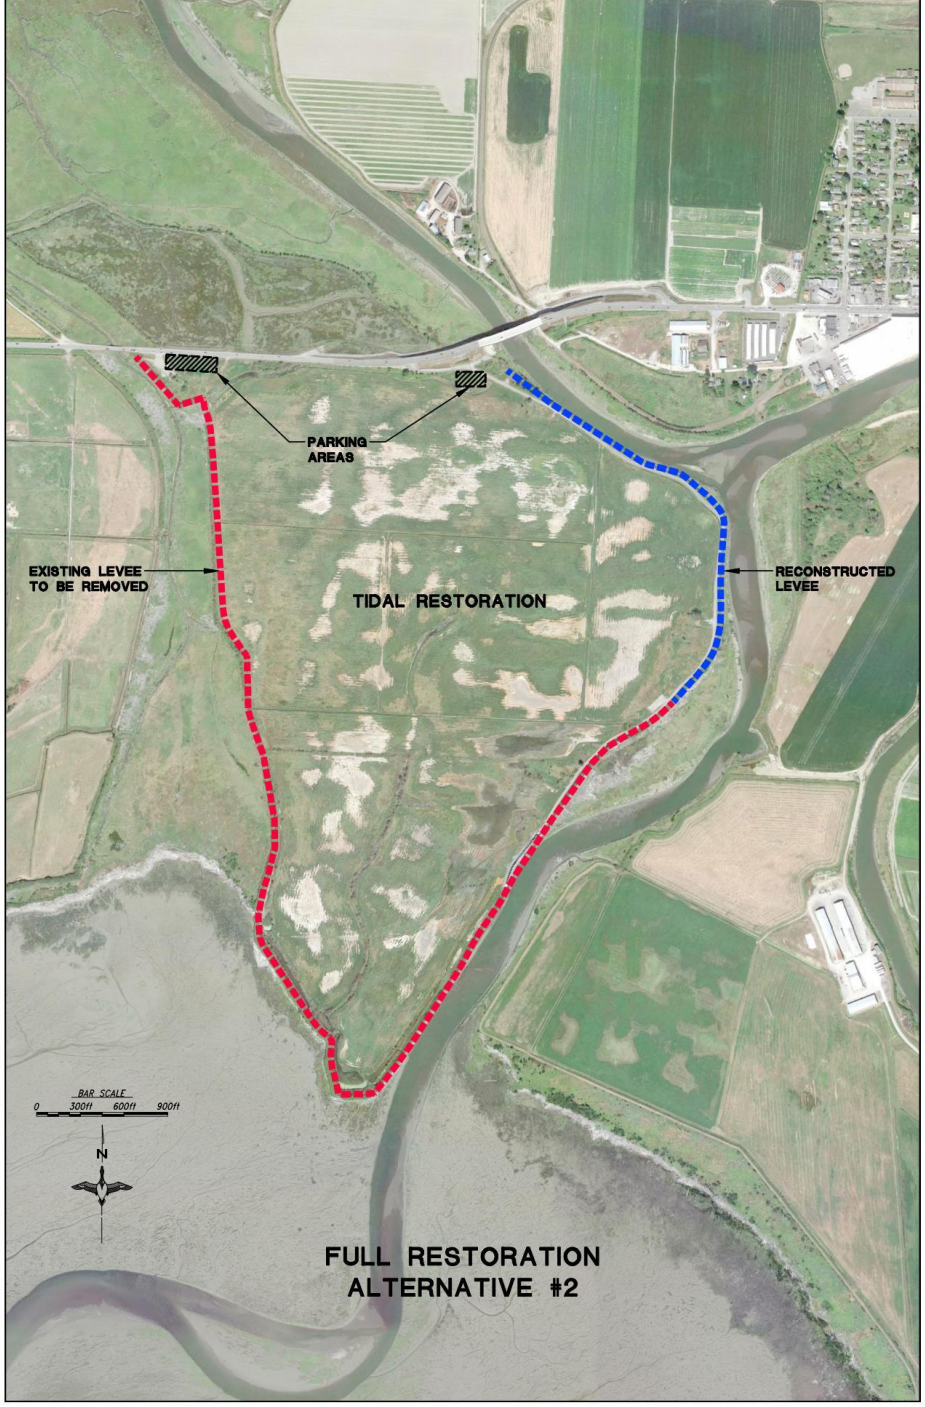
PARKING AREAS
EXISTING LEVEE TO BE REMOVED
RECONSTRUCTED LEVEE
TIDAL RESTORATION
BAR SCALE
0 300ft 600ft 900ft
N
FULL RESTORATION ALTERNATIVE #2

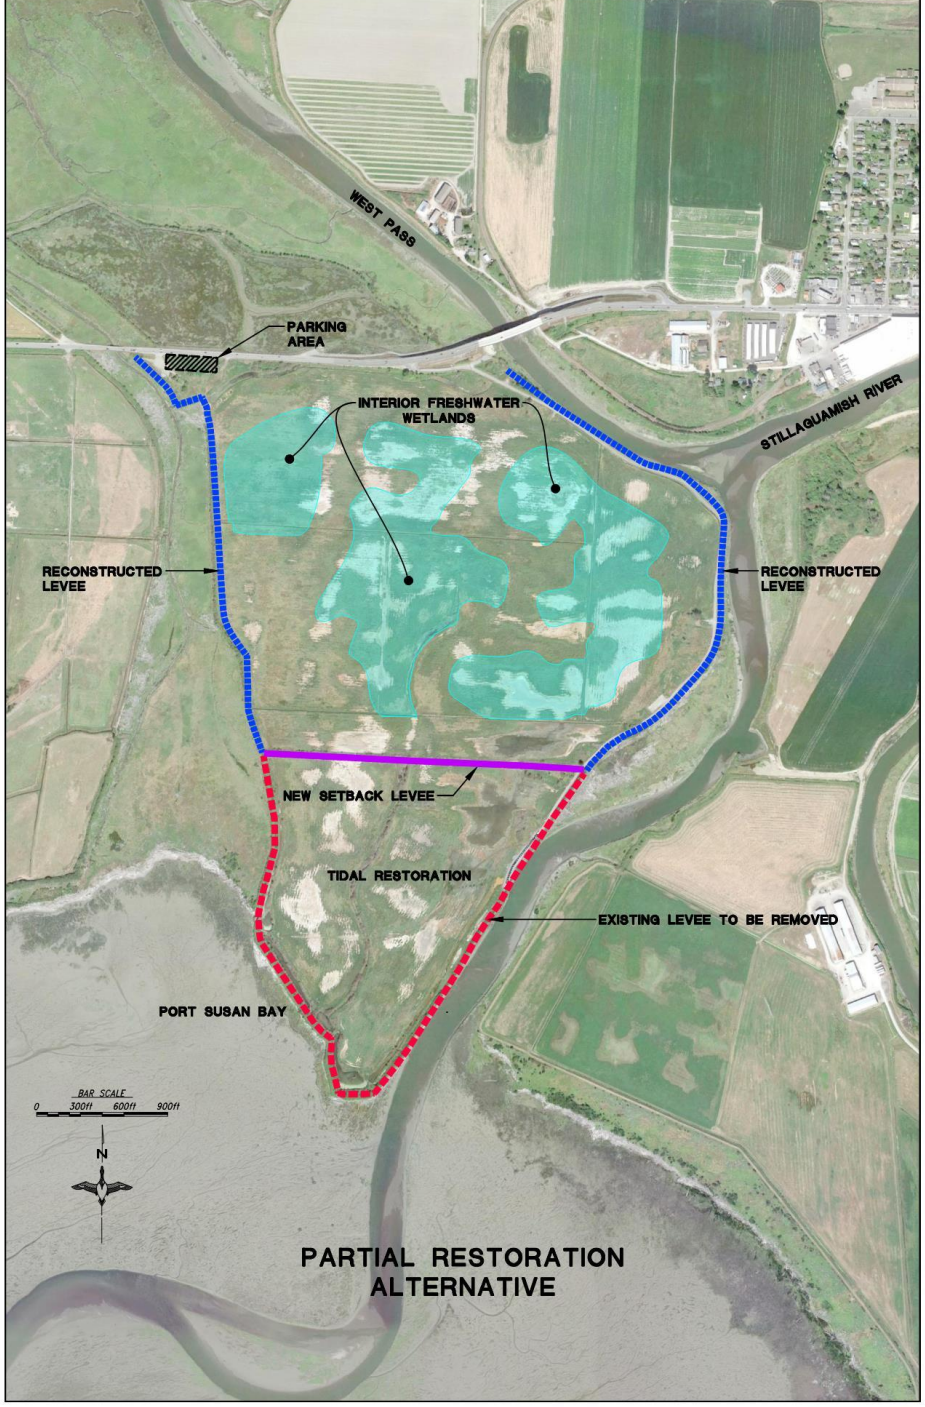
WEST PASS
PARKING AREA
INTERIOR FRESHWATER WETLANDS
STILLAGUAMISH RIVER
RECONSTRUCTED LEVEE
RECONSTRUCTED LEVEE
NEW SETBACK LEVEE
TIDAL RESTORATION
EXISTING LEVEE TO BE REMOVED
PORT SUSAN BAY
BAR SCALE
0 300ft 600ft 900ft
N
PARTIAL RESTORATION ALTERNATIVE

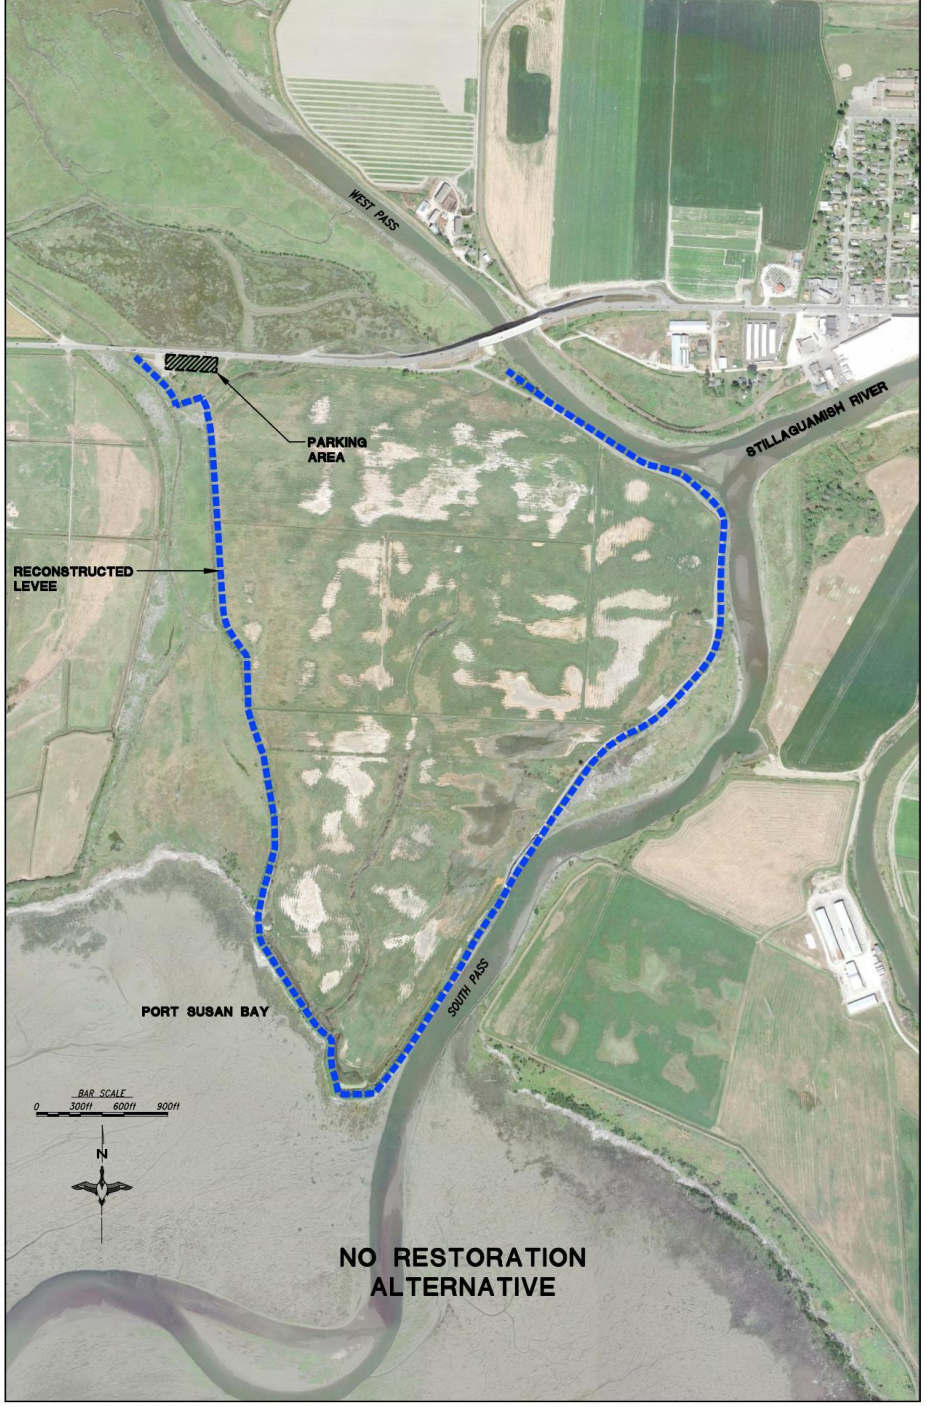
WEST PASS
PARKING AREA
STILLAGUAMISH RIVER
RECONSTRUCTED LEVEE
PORT SUSAN BAY
SOUTH PASS
BAR SCALE
0 300ft 600ft 900ft
N
NO RESTORATION ALTERNATIVE