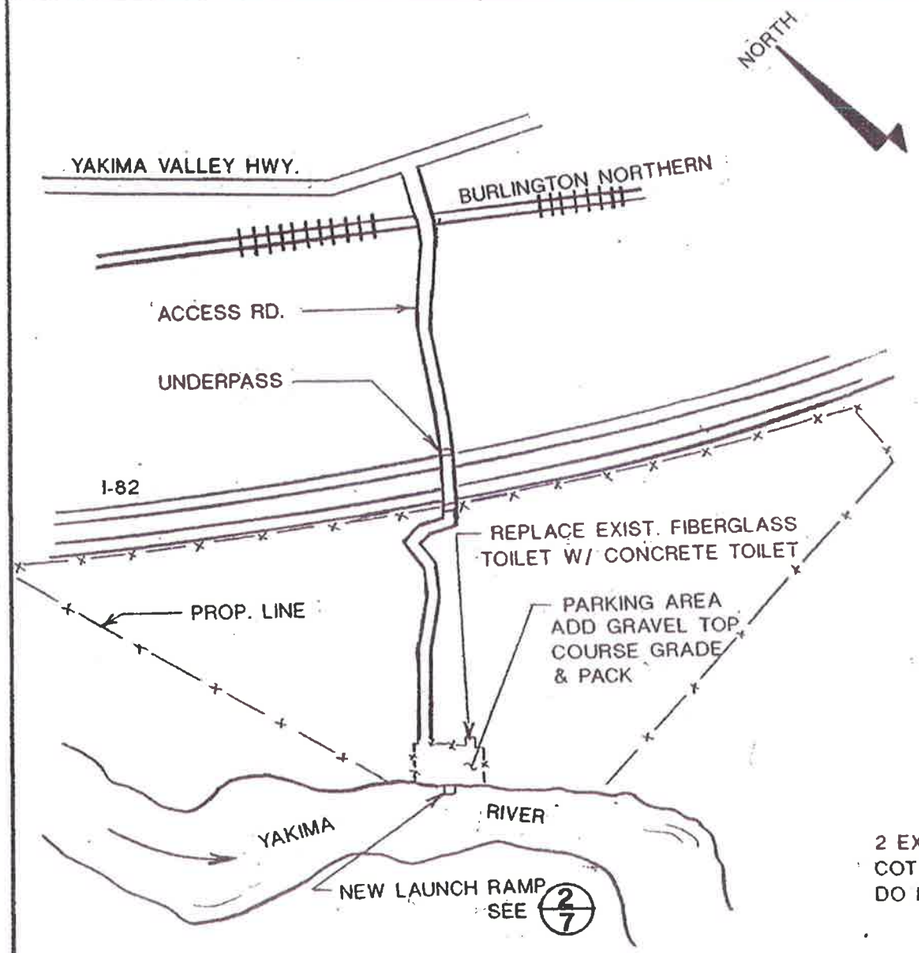

FITZSIMMONS SITE PLAN (1/7)

NO SCALE

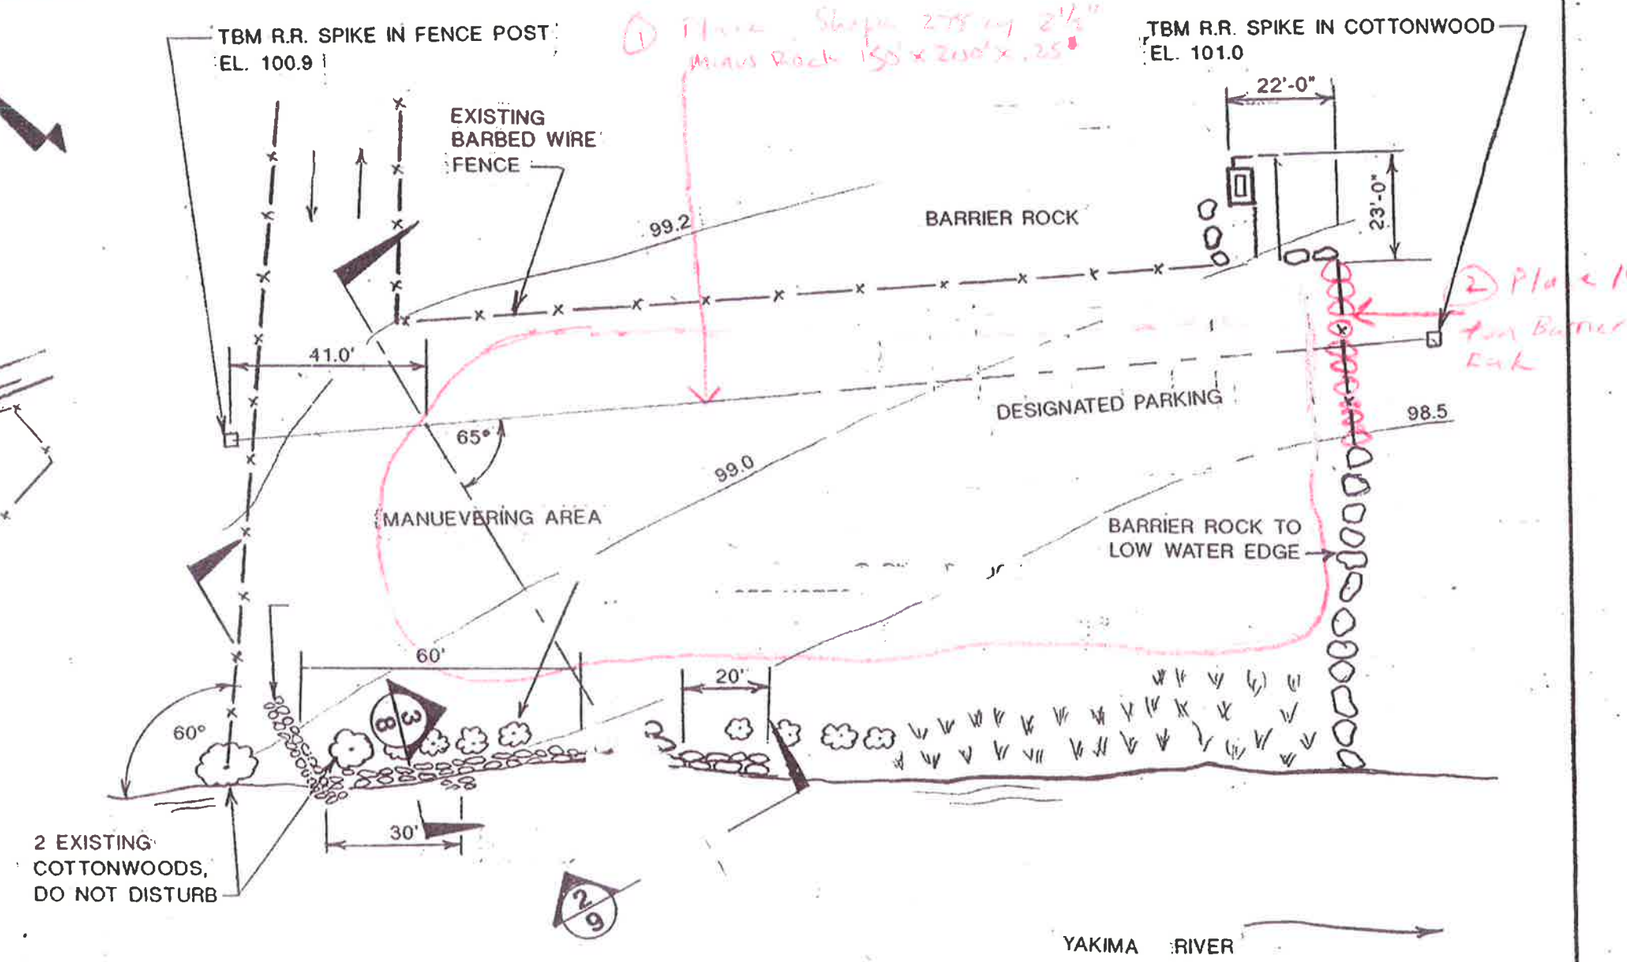

PLAN (2/7)

SCALE: 1" = 30'

Scope of work.

① In Parking/Manuevering Area Place and Shape 275 cy 2½" Minus Rock 150' x 200' x .25'

② Place Barrier Rock on SE end of Isle to Replace Damaged Section. 18' +/-

A599

A 5999/C007

Rev.	Date	Description	By

ROBERT I. DICE
CHIEF ENGINEER
CURT SMITCH
DIRECTOR

PROJECT NO.

STATE OF WASHINGTON
DEPARTMENT OF WILDLIFE

I-82 ACCESS AREA DEVELOPMENT

FITZSIMMONS PLAN

DESIGNED BY RDM
DRAWN BY GRL
CHECKED BY

SURVEY:
DATE
BOOK NO

SCALE AS NOTED
DATE DRAWN 3/2/91
SHEET 7 OF 12 SHEETS