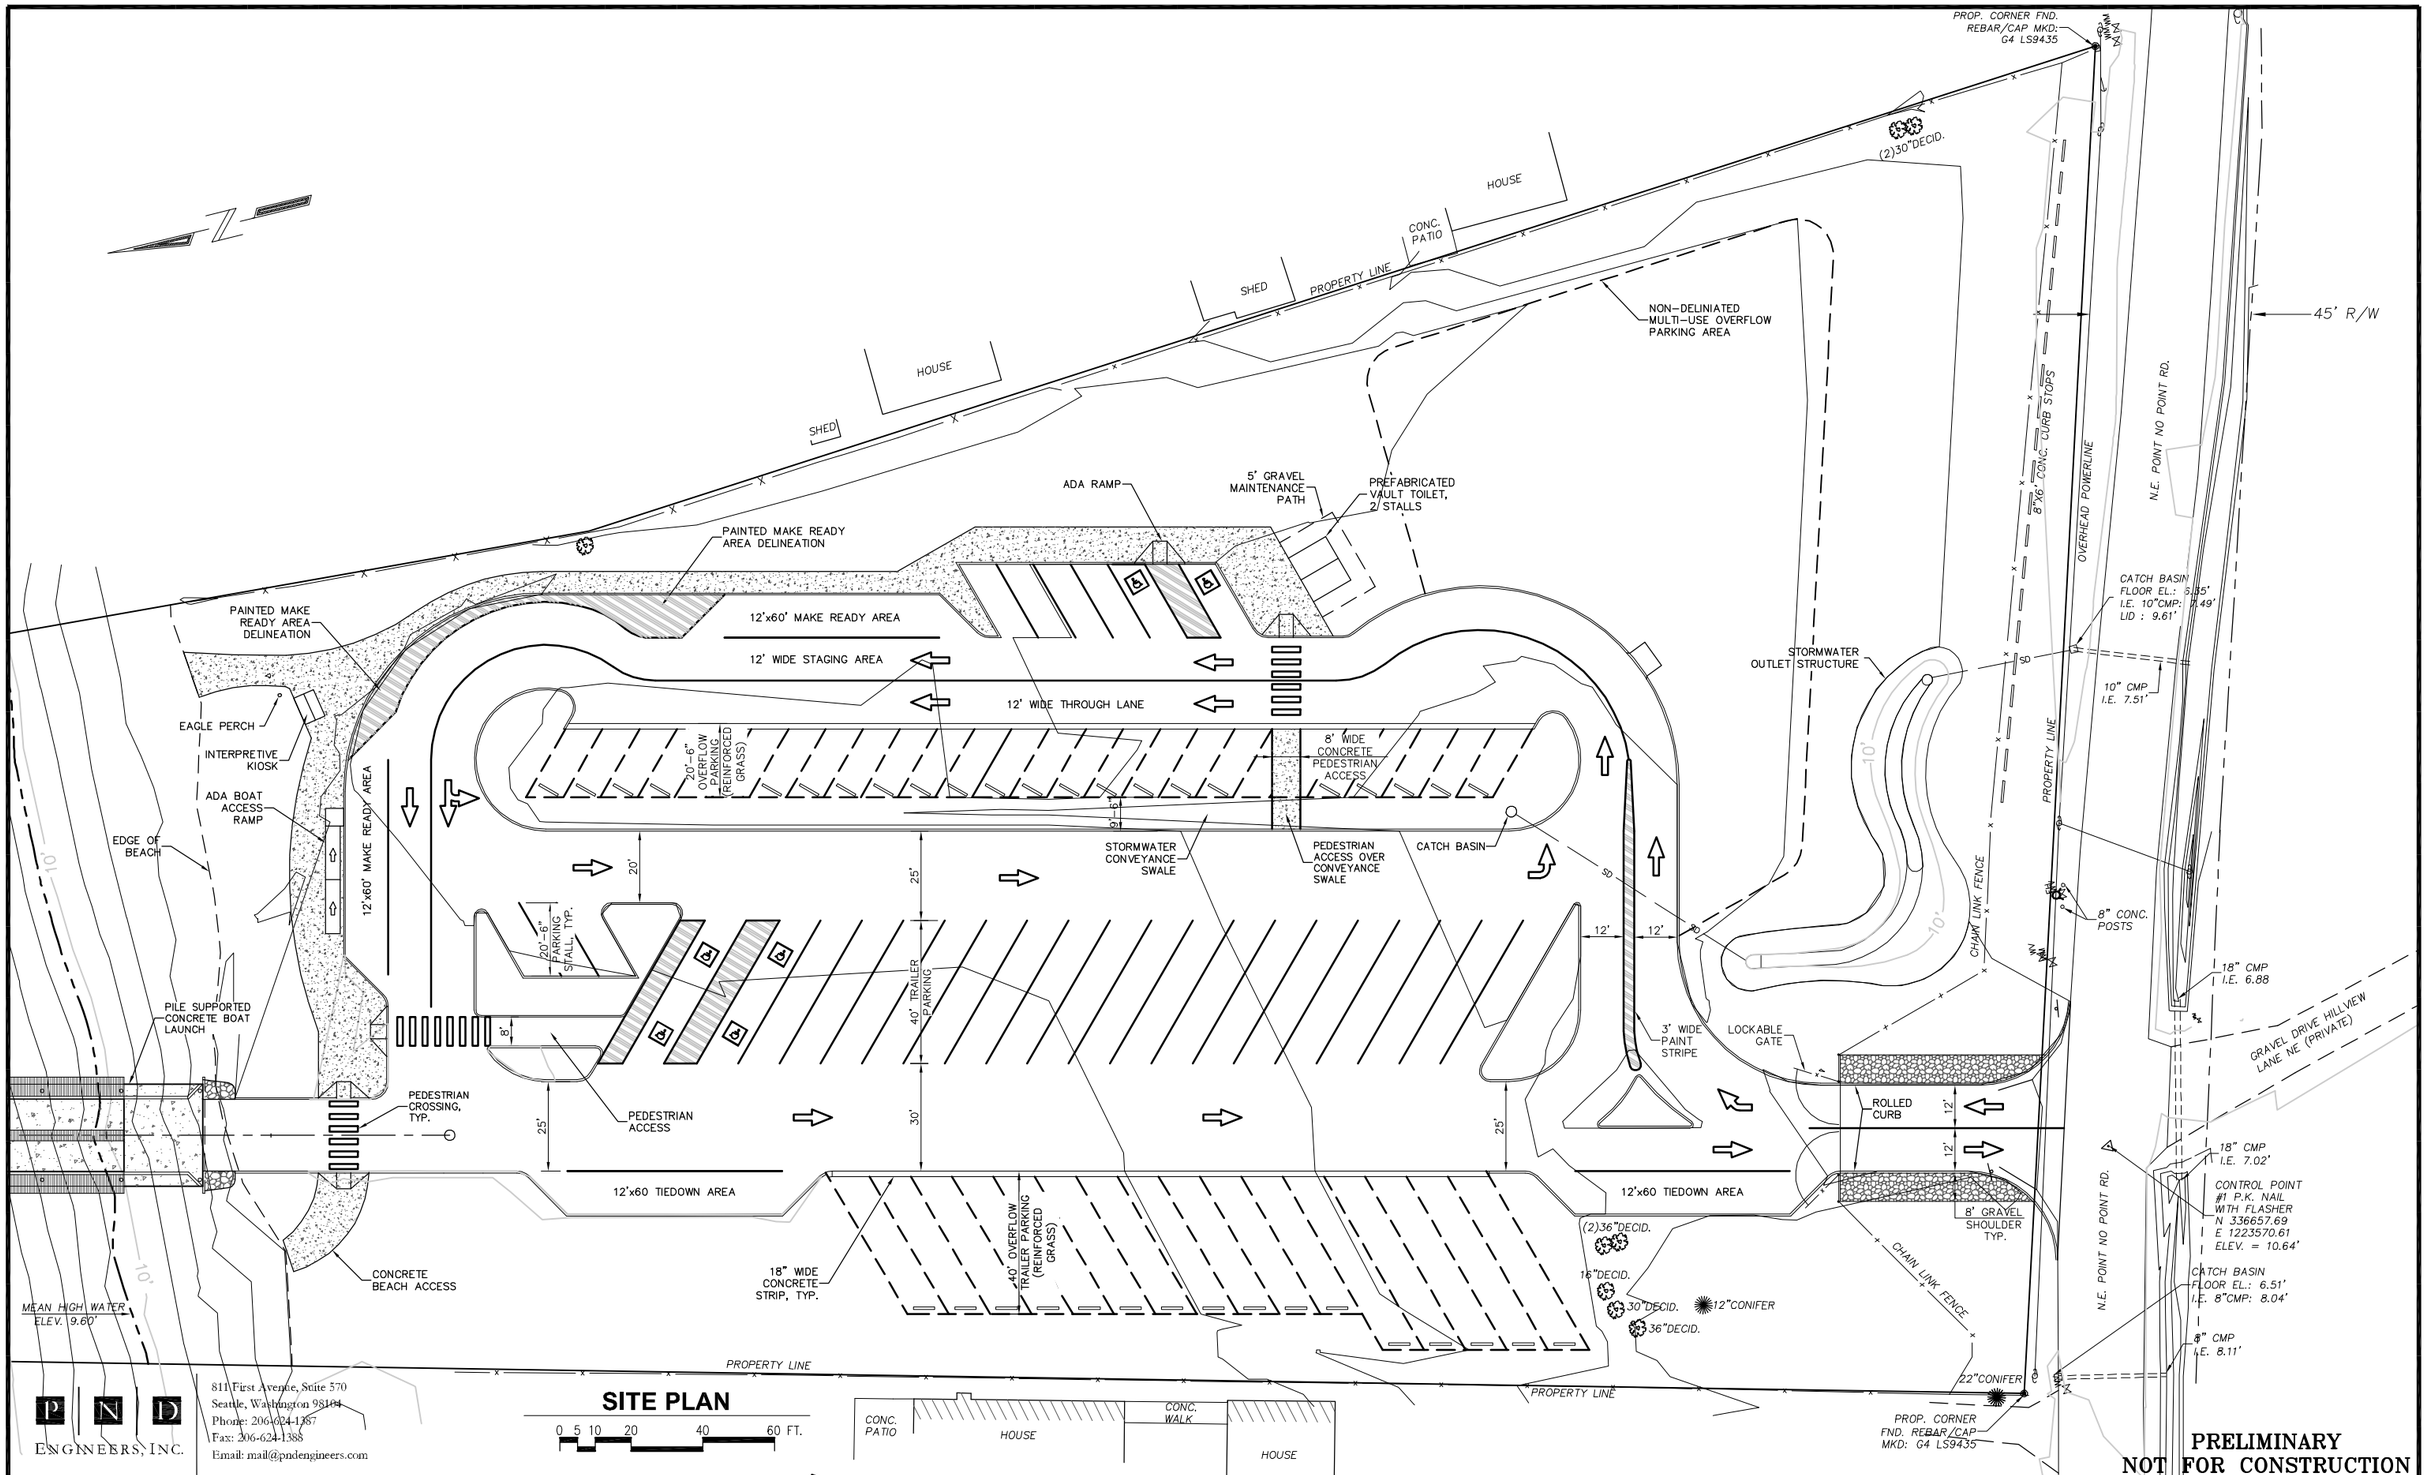

PND ENGINEERS, INC.
811 First Avenue, Suite 570
Seattle, Washington 98104
Phone: 206-624-1387
Fax: 206-624-1388
Email: mail@pndengineers.com

SITE PLAN

0 5 10 20 40 60 FT.

WASHINGTON STATE DEPARTMENT OF FISH AND WILDLIFE

MICHAEL C. HARTLEY — STATE OF WASHINGTON — 25871 — REGISTERED PROFESSIONAL ENGINEER

SYM	DATE	REVISION DESCRIPTION	BY

APPROVED AND RELEASED FOR CONSTRUCTION

CHIEF ENGINEER ..... DATE: .....

PROGRAM ..... DATE: .....

0 — 1"
BAR MEASURES ONE INCH ON ORIGINAL DRAWINGS

DESIGNED BY
CHECKED BY
DRAWN BY
DATE

POINT NO POINT BOAT LAUNCH
SITE PLAN

PROJECT NO.

SHEET 6 OF 24

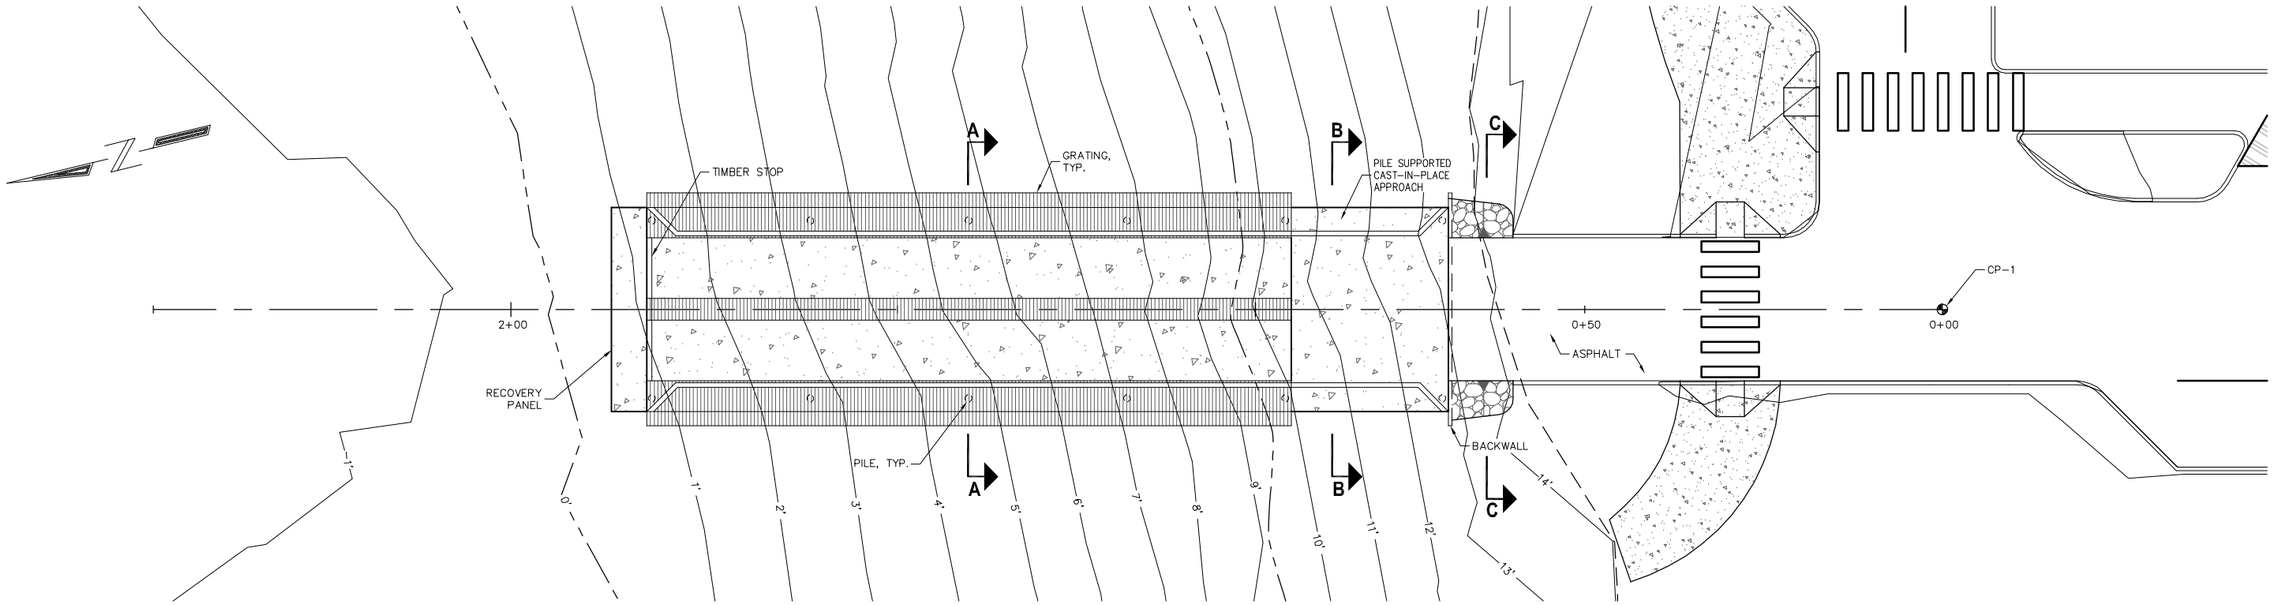

PLAN

0 5 10 20 30 FT.

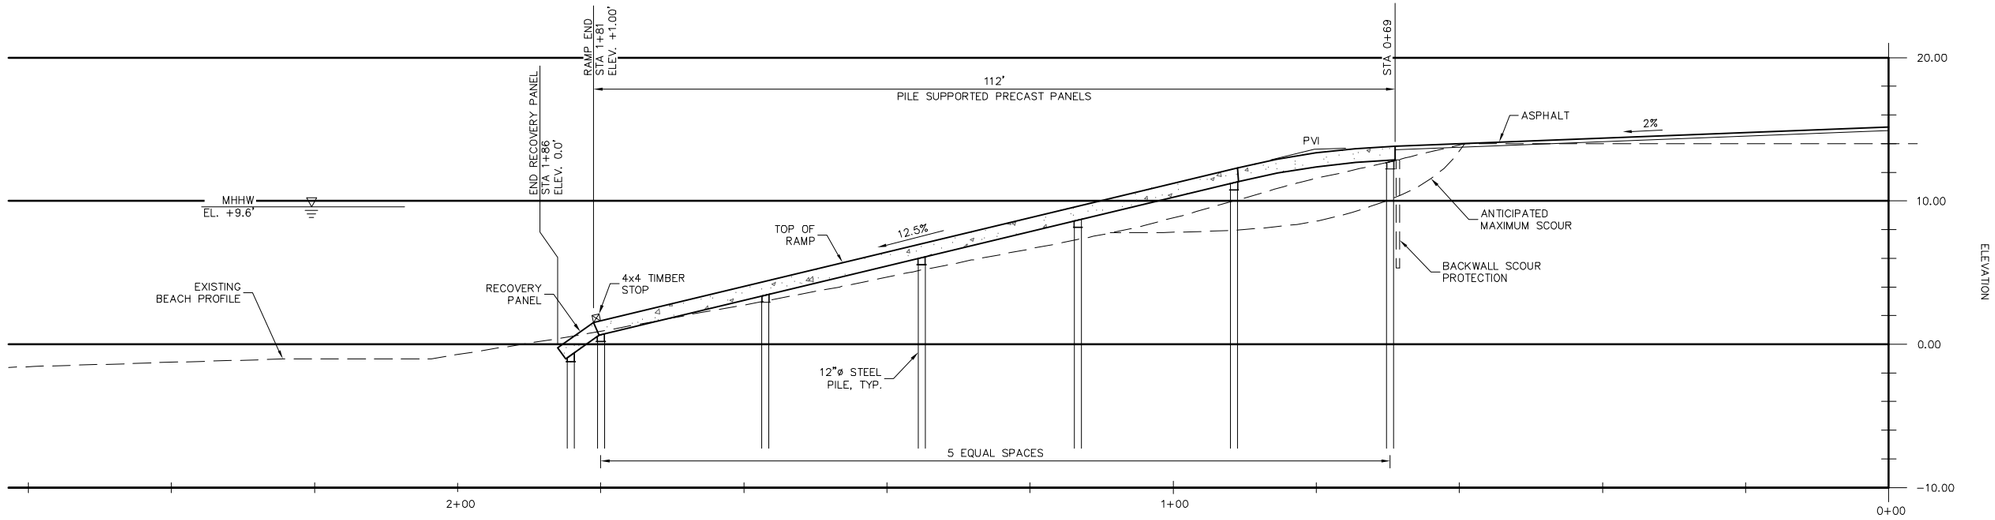

BEACH PROFILE

2x VERTICAL EXAGGERATION

P | N | D
ENGINEERS, INC.

811 First Avenue, Suite 570
Seattle, Washington 98104
Phone: 206-624-1387
Fax: 206-624-1388
Email: mail@pndengineers.com

PRELIMINARY
NOT FOR CONSTRUCTION

WASHINGTON STATE
DEPARTMENT OF FISH AND WILDLIFE

MICHAEL C. HARTLEY — STATE OF WASHINGTON — 25871 — PROFESSIONAL ENGINEER

SYM	DATE	REVISION DESCRIPTION	BY

APPROVED AND RELEASED FOR CONSTRUCTION

CHIEF ENGINEER ..... DATE: .....
PROGRAM ..... DATE: .....

0 — 1"
BAR MEASURES ONE INCH ON ORIGINAL DRAWINGS

DESIGNED BY
CHECKED BY
DRAWN BY
DATE

POINT NO POINT BOAT LAUNCH
BOAT RAMP
PLAN AND PROFILE

PROJECT NO.

SHEET 22 OF 24