STATE MAP
NOT TO SCALE

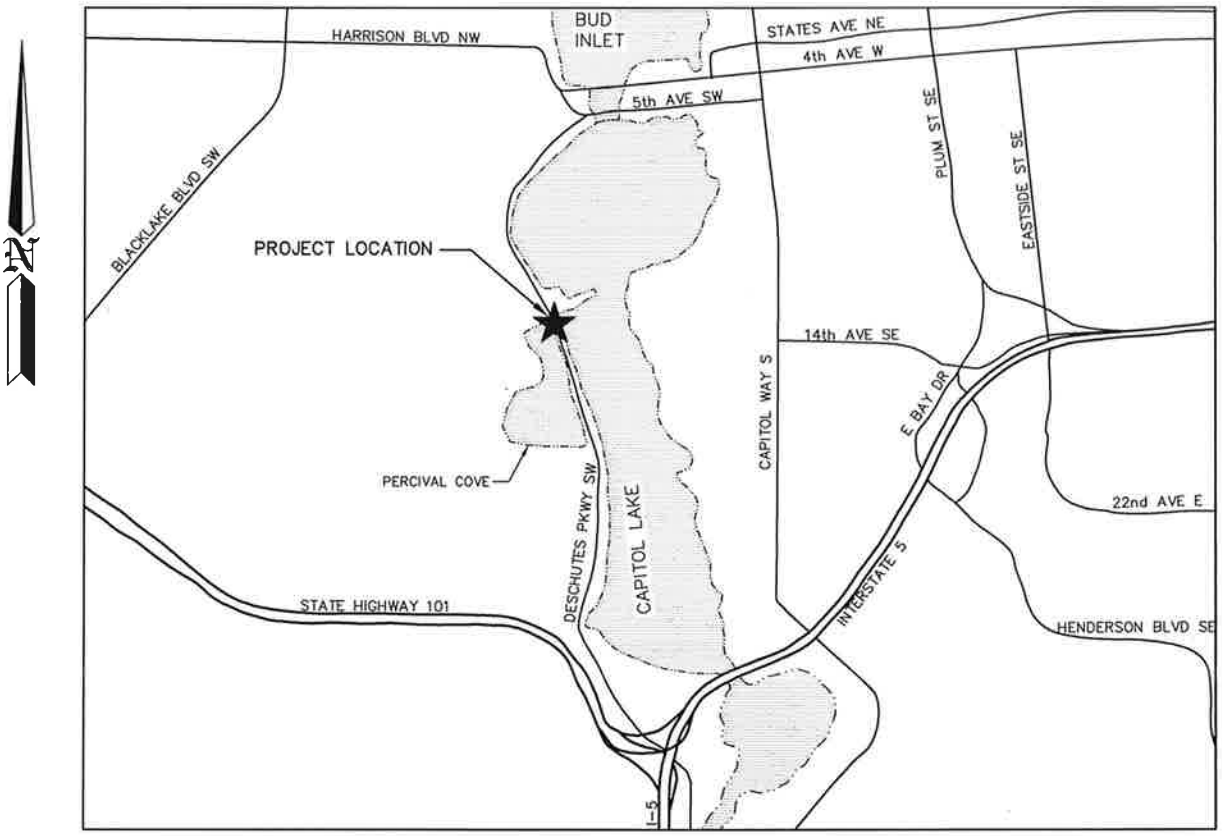

VICINITY MAP
NOT TO SCALE

PURPOSE: RESTORE PERCIVAL COVE	WASHINGTON DEPT. of FISH & WILDLIFE 600 CAPITOL WAY N. OLYMPIA, WA 98501-1091	PROPOSED: REMOVE SHEETPILE AND DAM CHANNELS
DATUM: ADJACENT PROPERTY OWNER: 1. 2 ENG. PROJECT NO. NT: H077: 09-1	REFERENCE NO. SITE: PERCIVAL COVE ADDRESS: OLYMPIA OLYMPIA	IN: CAPITOL LAKE NEAR: OLYMPIA COUNTY OF: THURSTON STATE: WA PORTION OF: DATE: 05/19/2010 SHEET 1 OF 3

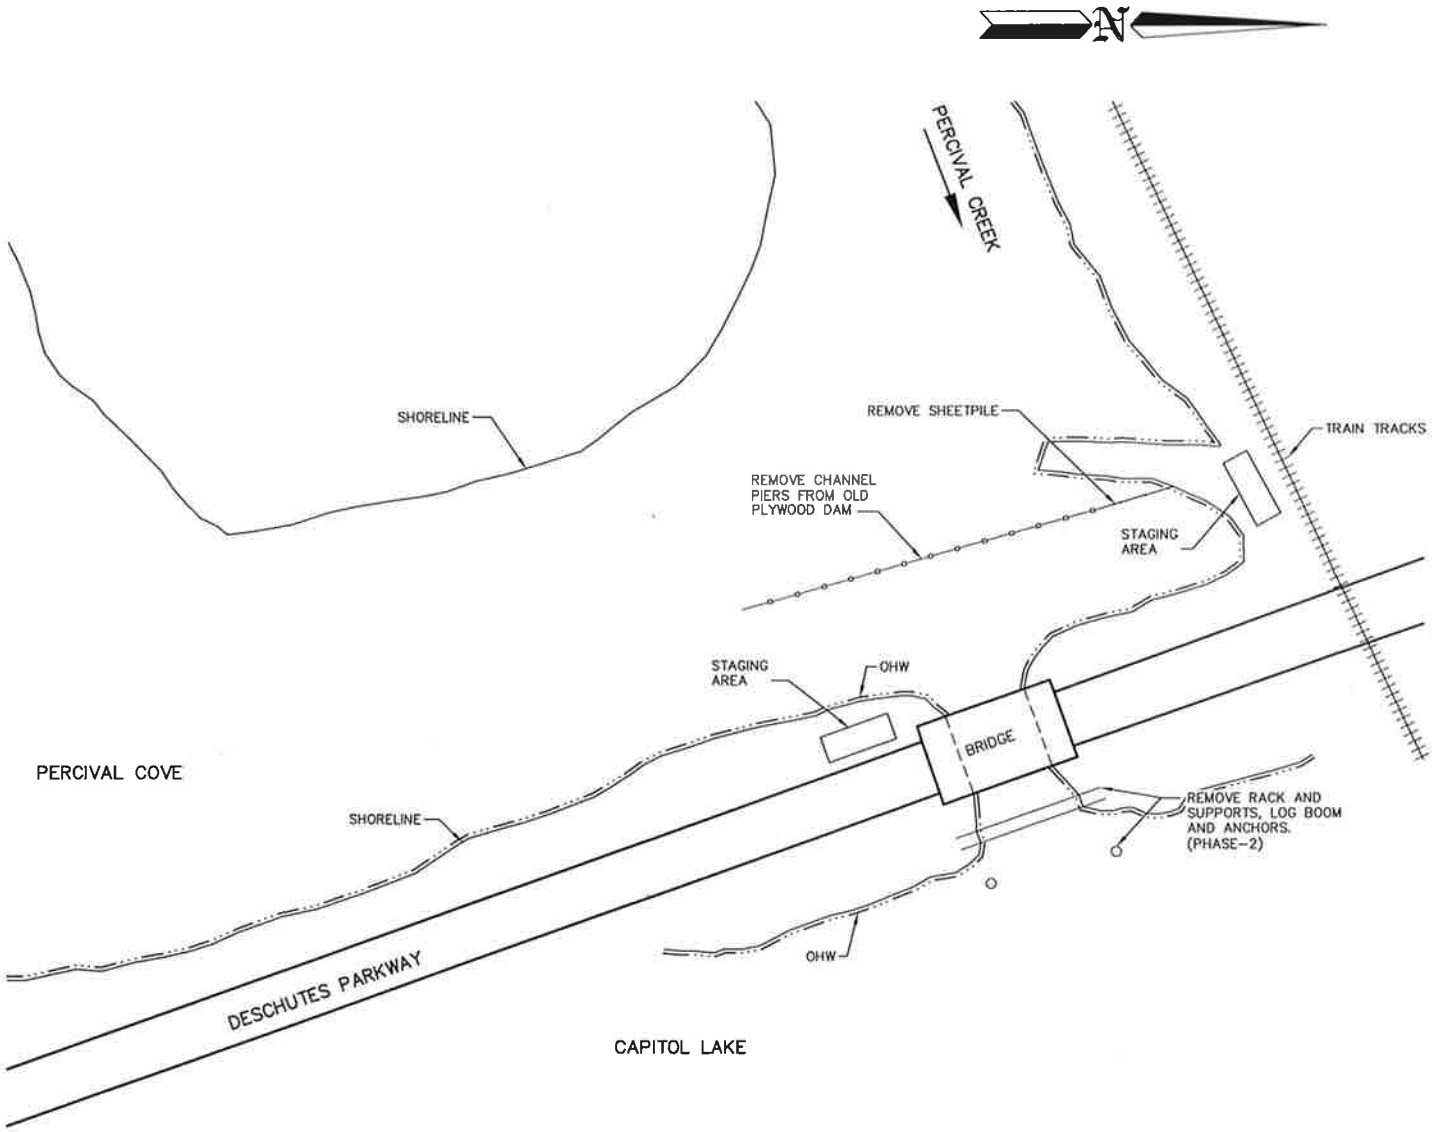

SITE PLAN
NOT TO SCALE

REFERENCE NO.	
APPLICANT: WASHINGTON DEPT. of FISH & WILDLIFE	
PERICAL COVE RESTORATION SITE PLAN	
AT: OLYMPIA, WASHINGTON	
DATE: 05/19/2010	SHEET 2 OF 3

ENG. PROJECT NO. TN: H077: 09-1

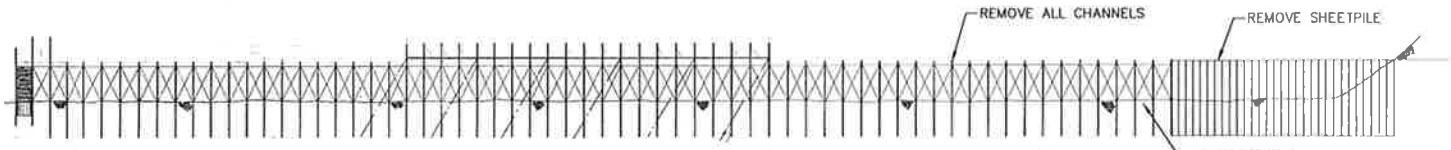

DAM CHANNELS ELEVATION (PHASE 1)
NOT TO SCALE

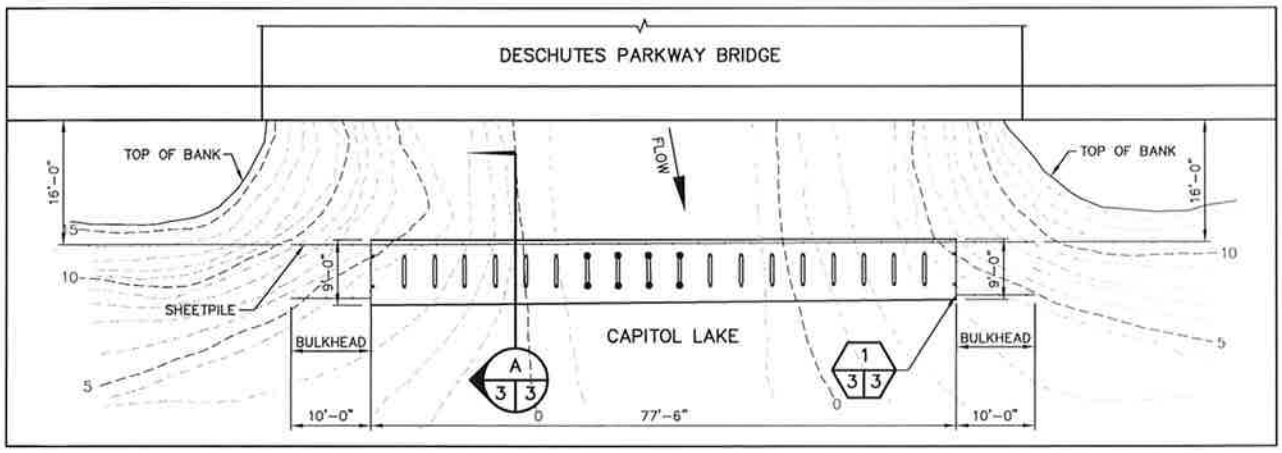

RACK PLAN (PHASE 2)
NOT TO SCALE

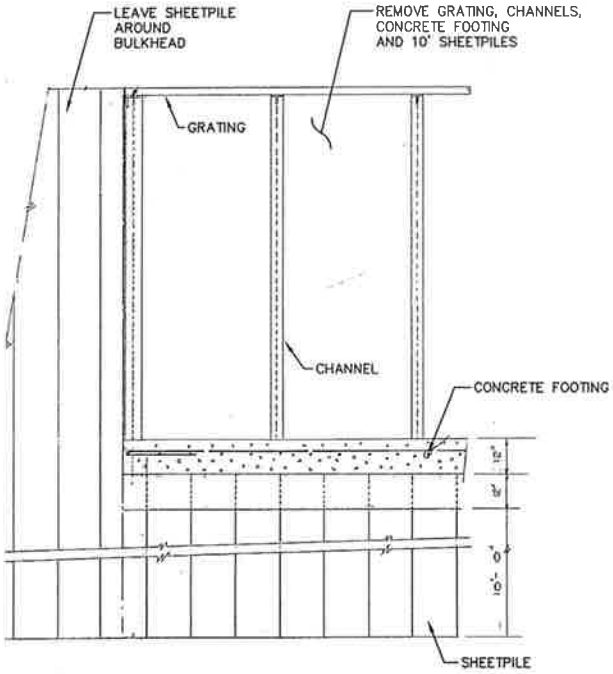

SECTION A 3 3
NOT TO SCALE

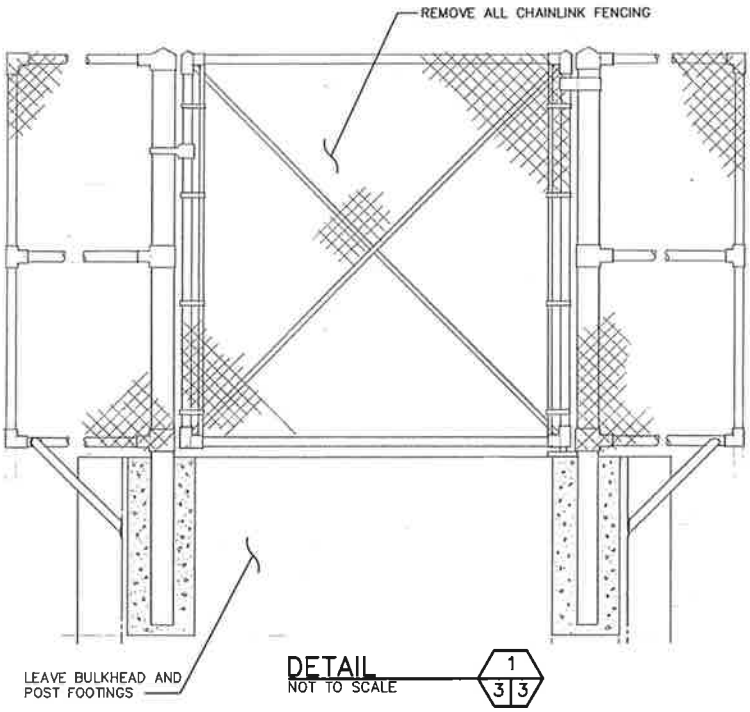

DETAIL 1 3 3
NOT TO SCALE

REFERENCE NO.	
APPLICANT: WASHINGTON DEPT. of FISH & WILDLIFE	
PERCIVAL COVE RESTORATION DETAILS	
AT: OLYMPIA, WASHINGTON	
DATE: 05/19/2010	SHEET 3 OF 3

ENG. PROJECT NO. TN:H077:09-1