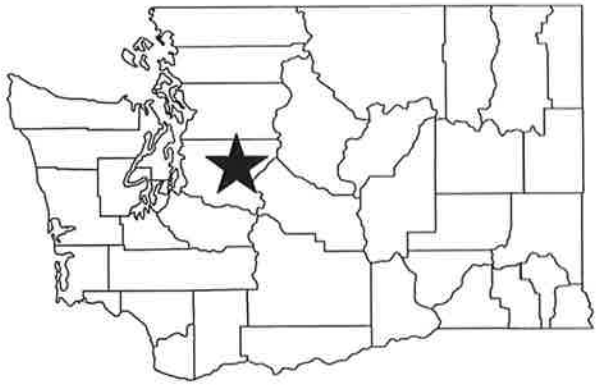

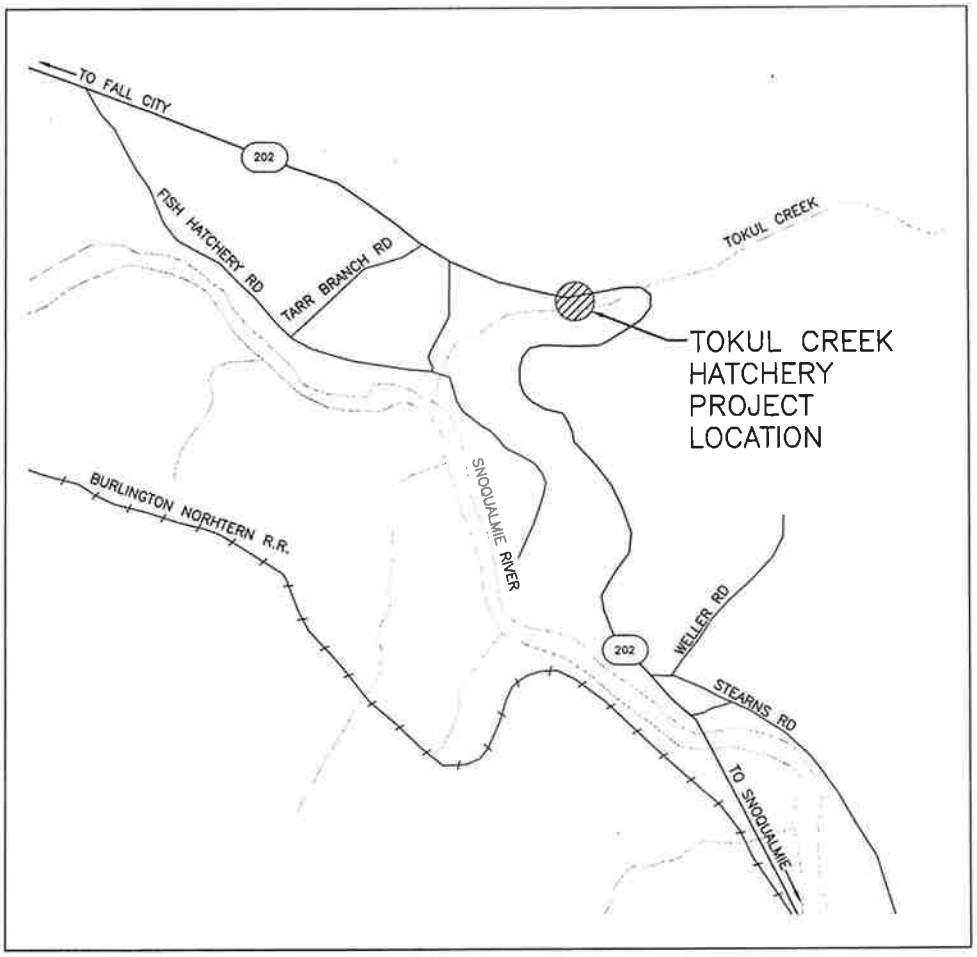

VICINITY MAP
NOT TO SCALE

PURPOSE:	WASHINGTON DEPT. of FISH & WILDLIFE 600 CAPITOL WAY N. OLYMPIA, WA 98501-1091	PROPOSED: INTAKE & CHANNEL SEDIMENT REMOVAL VICINITY MAP
DATUM: ASSUMED		IN: SNOQUALMIE RIVER
ADJACENT PROPERTY OWNER: 1. 2	REFERENCE NO. SITE: TOKUL CREEK HATCHERY ADDRESS:	NEAR: FALL CITY COUNTY OF: KING STATE: WA PORTION OF: SEC 19, T23 N, R7 E
ENG. PROJECT NO. KG:H104:10-1		DATE: 06/16/2010 SHEET 1 OF 4

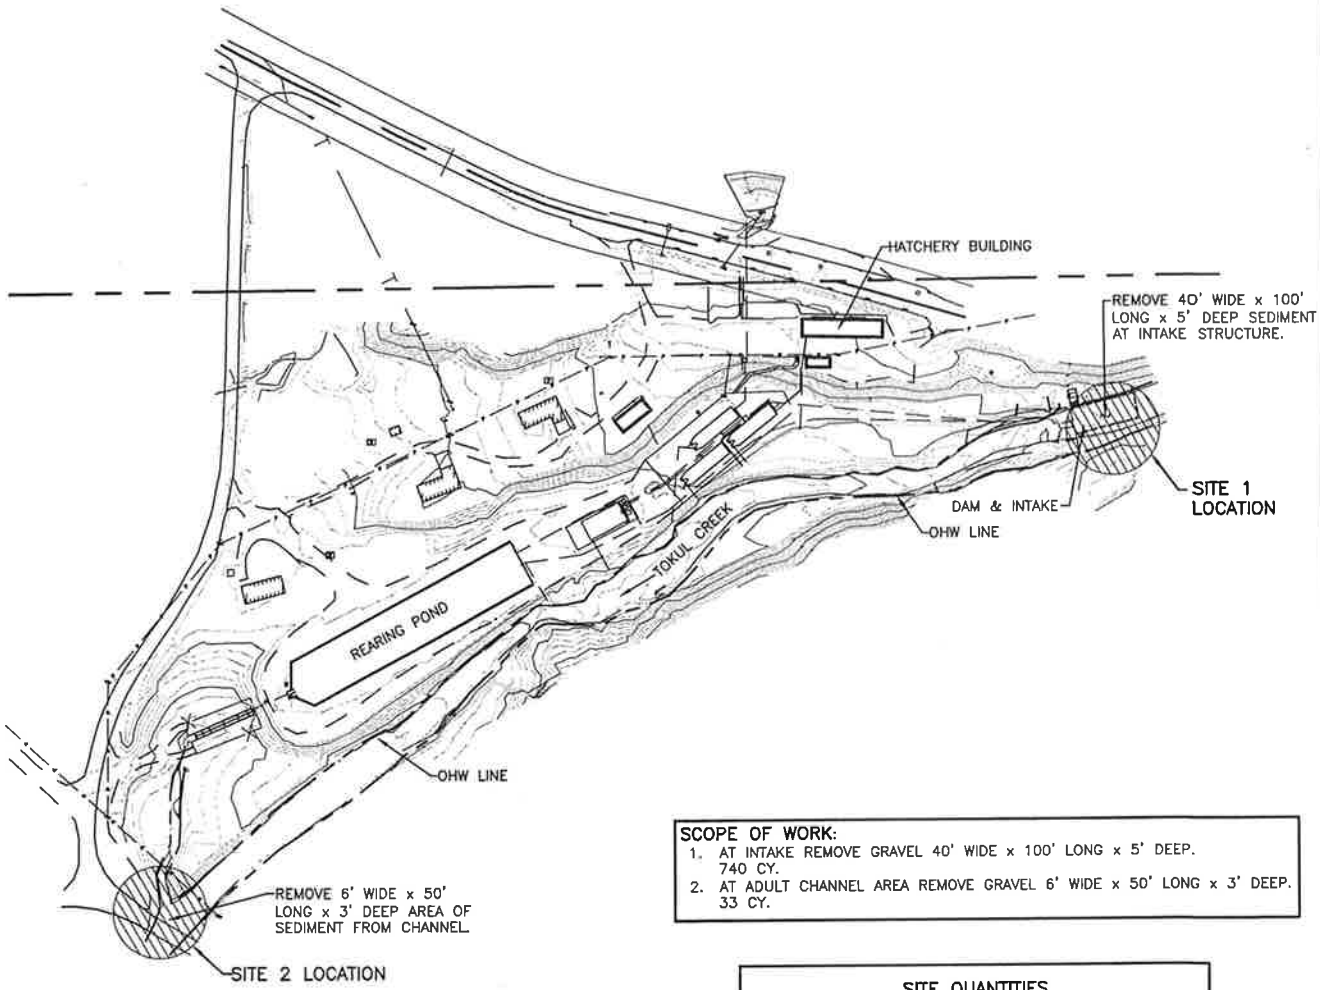

SCOPE OF WORK:
1. AT INTAKE REMOVE GRAVEL 40' WIDE x 100' LONG x 5' DEEP. 740 CY.
2. AT ADULT CHANNEL AREA REMOVE GRAVEL 6' WIDE x 50' LONG x 3' DEEP. 33 CY.

OVERALL SITE PLAN
SCALE: 1" = 300'

SITE QUANTITIES		
BELOW OHW	CUT	FILL
INTAKE STRUCTURE	740 CY	0
CHANNEL	33 CY	0
TOTAL	773 CY	0

DATUM
ASSUMED

ENG. PROJECT NO. KG:H104:10-1

REFERENCE NO.
APPLICANT:
WASHINGTON DEPT. of FISH & WILDLIFE

TOKUL CREEK HATCHERY
INTAKE & CHANNEL SEDIMENT REMOVAL
OVERALL SITE PLAN

AT: FALL CITY, WASHINGTON
DATE: 06/16/2010 SHEET 2 OF 4

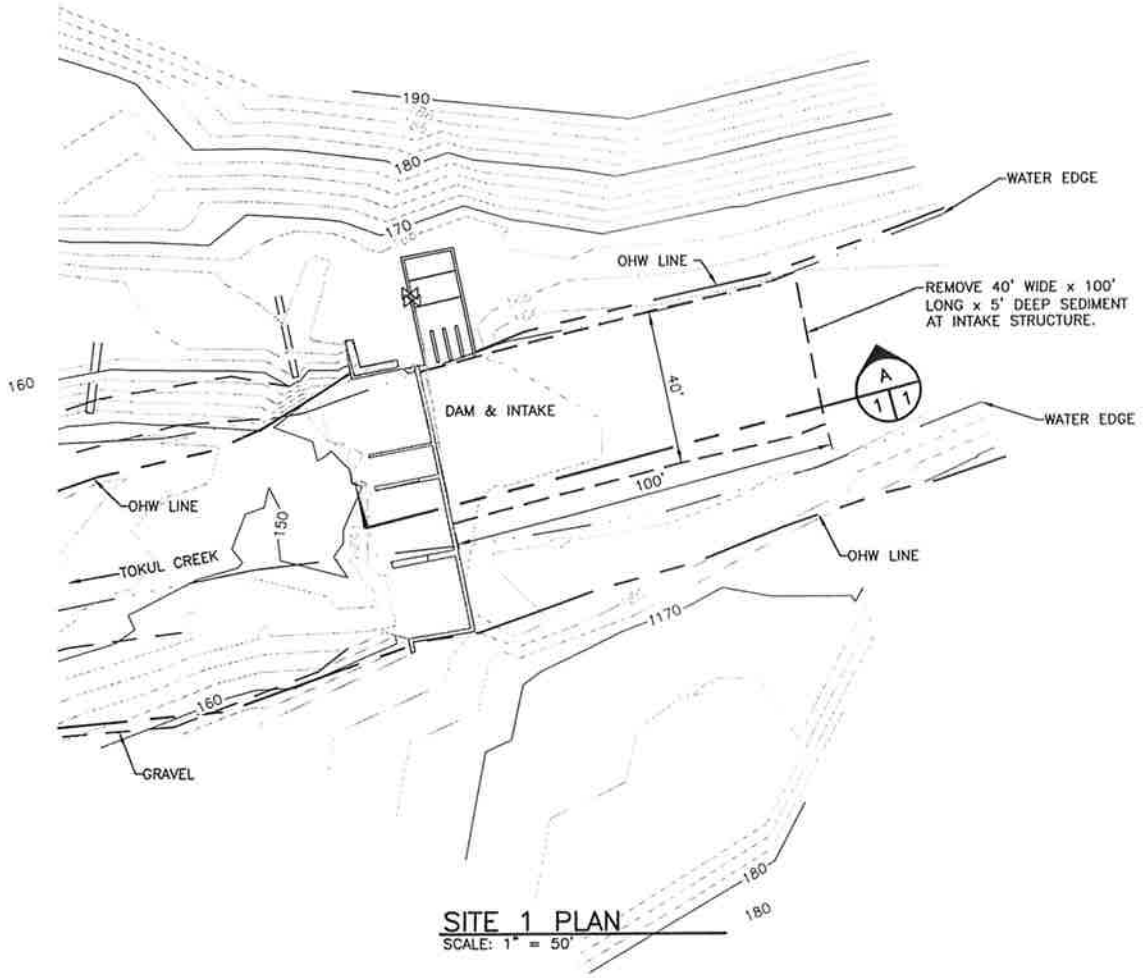

SITE 1 PLAN
SCALE: 1" = 50'

SCOPE OF WORK:
1. AT INTAKE REMOVE GRAVEL 40' WIDE x 100' LONG x 5' DEEP. 740 CY.
2. AT ADULT CHANNEL AREA REMOVE GRAVEL 6' WIDE x 50' LONG x 3' DEEP. 33 CY.

SITE QUANTITIES		
BELOW OHW	CUT	FILL
INTAKE STRUCTURE	740 CY	0
CHANNEL	33 CY	0
TOTAL	773 CY	0

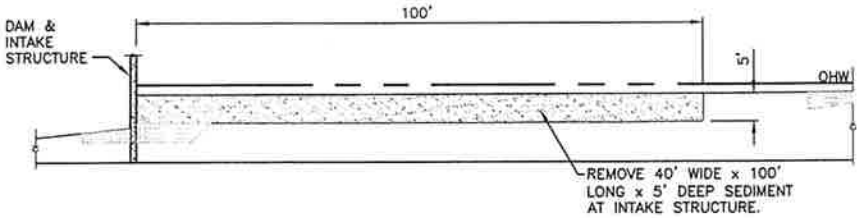

SECTION
NOT TO SCALE
A
1 1

DATUM
ASSUMED

REFERENCE NO.

APPLICANT:
WASHINGTON DEPT. of FISH & WILDLIFE

TOKUL CREEK HATCHERY
INTAKE & CHANNEL SEDIMENT REMOVAL
SITE 1 PLAN & SECTION

AT: FALL CITY, WASHINGTON

DATE: 06/16/2010 SHEET 3 OF 4

ENG. PROJECT NO. KG:H104:10-1

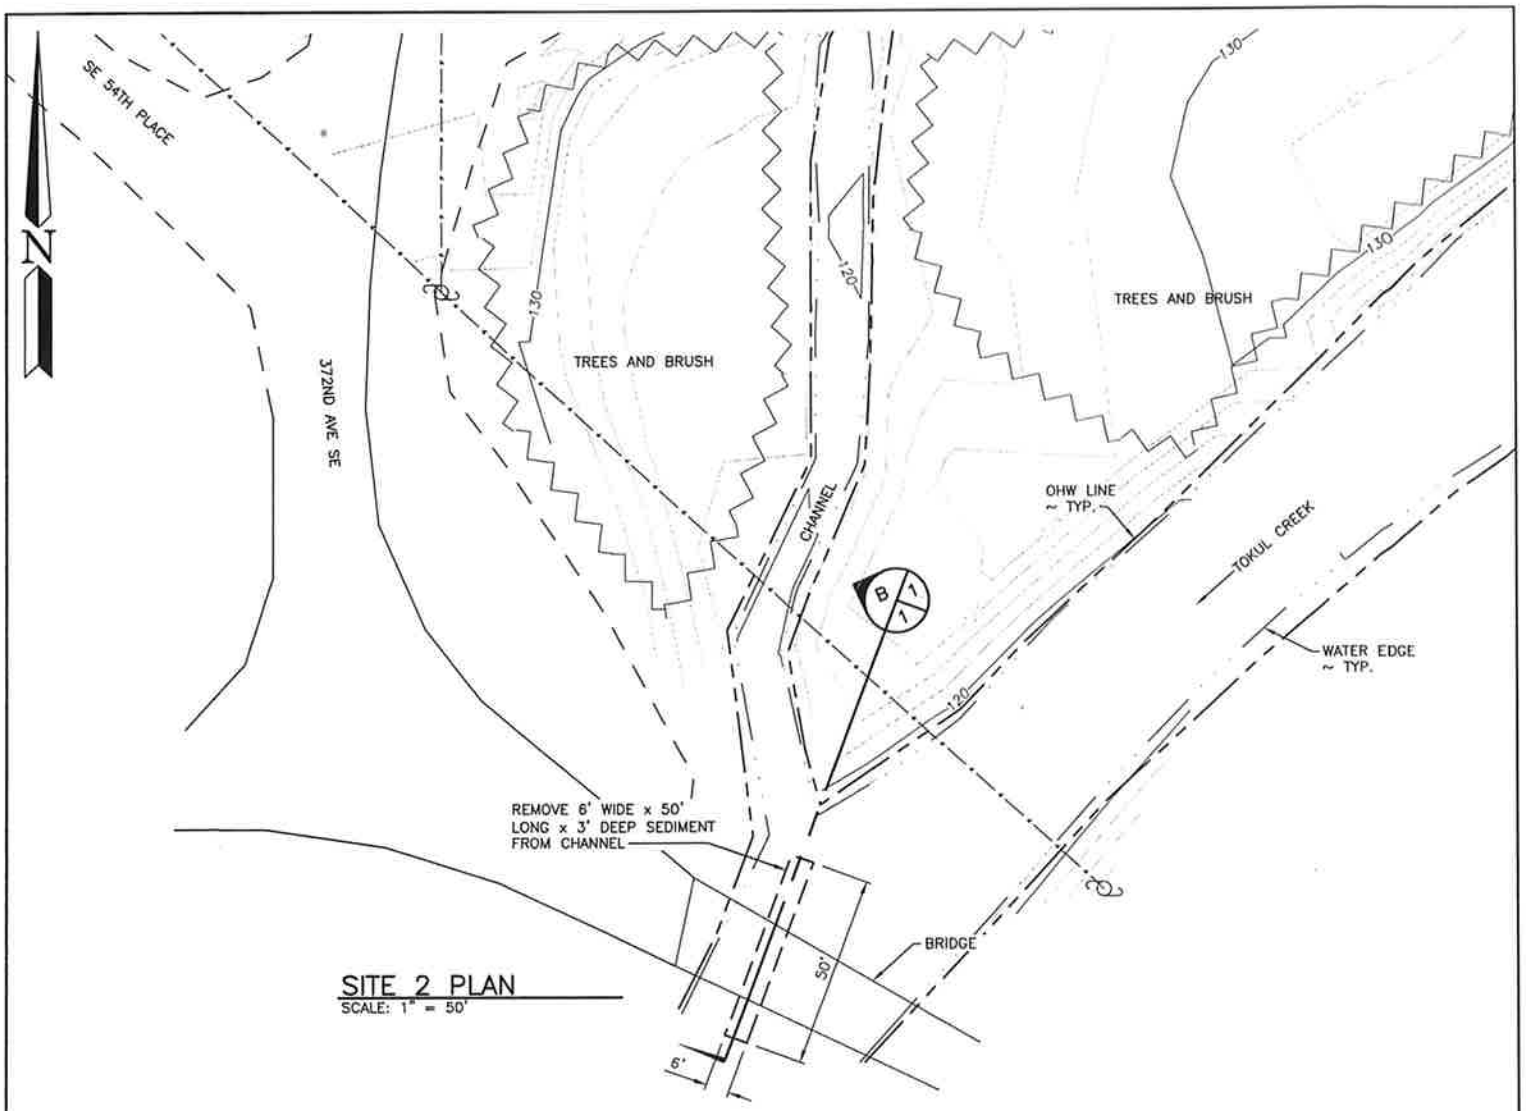

SITE 2 PLAN
SCALE: 1" = 50'

SCOPE OF WORK:
1. AT INTAKE REMOVE GRAVEL 40' WIDE x 100' LONG x 5' DEEP. 740 CY.
2. AT ADULT CHANNEL AREA REMOVE GRAVEL 6' WIDE x 50' LONG x 3' DEEP. 33 CY.

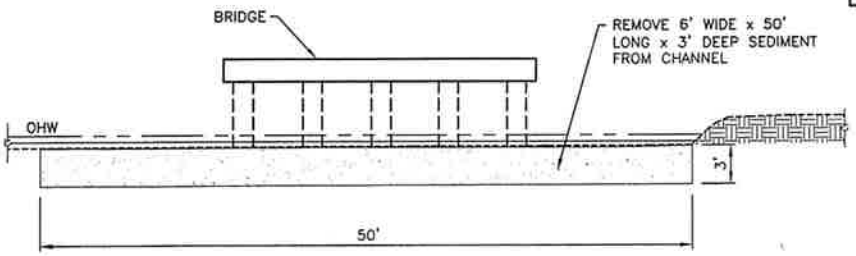

SECTION
NOT TO SCALE

B
1 | 1

SITE QUANTITIES		
BELOW OHW	CUT	FILL
INTAKE STRUCTURE	740 CY	0
CHANNEL	33 CY	0
TOTAL	773 CY	0

DATUM
ASSUMED

ENG. PROJECT NO. KG:H104:10-1

REFERENCE NO. _____

APPLICANT:
WASHINGTON DEPT. of FISH & WILDLIFE

TOKUL CREEK HATCHERY
INTAKE & CHANNEL SEDIMENT REMOVAL
SITE 2 PLAN & SECTION

AT: FALL CITY, WASHINGTON

DATE: 06/16/2010 SHEET 4 OF 4