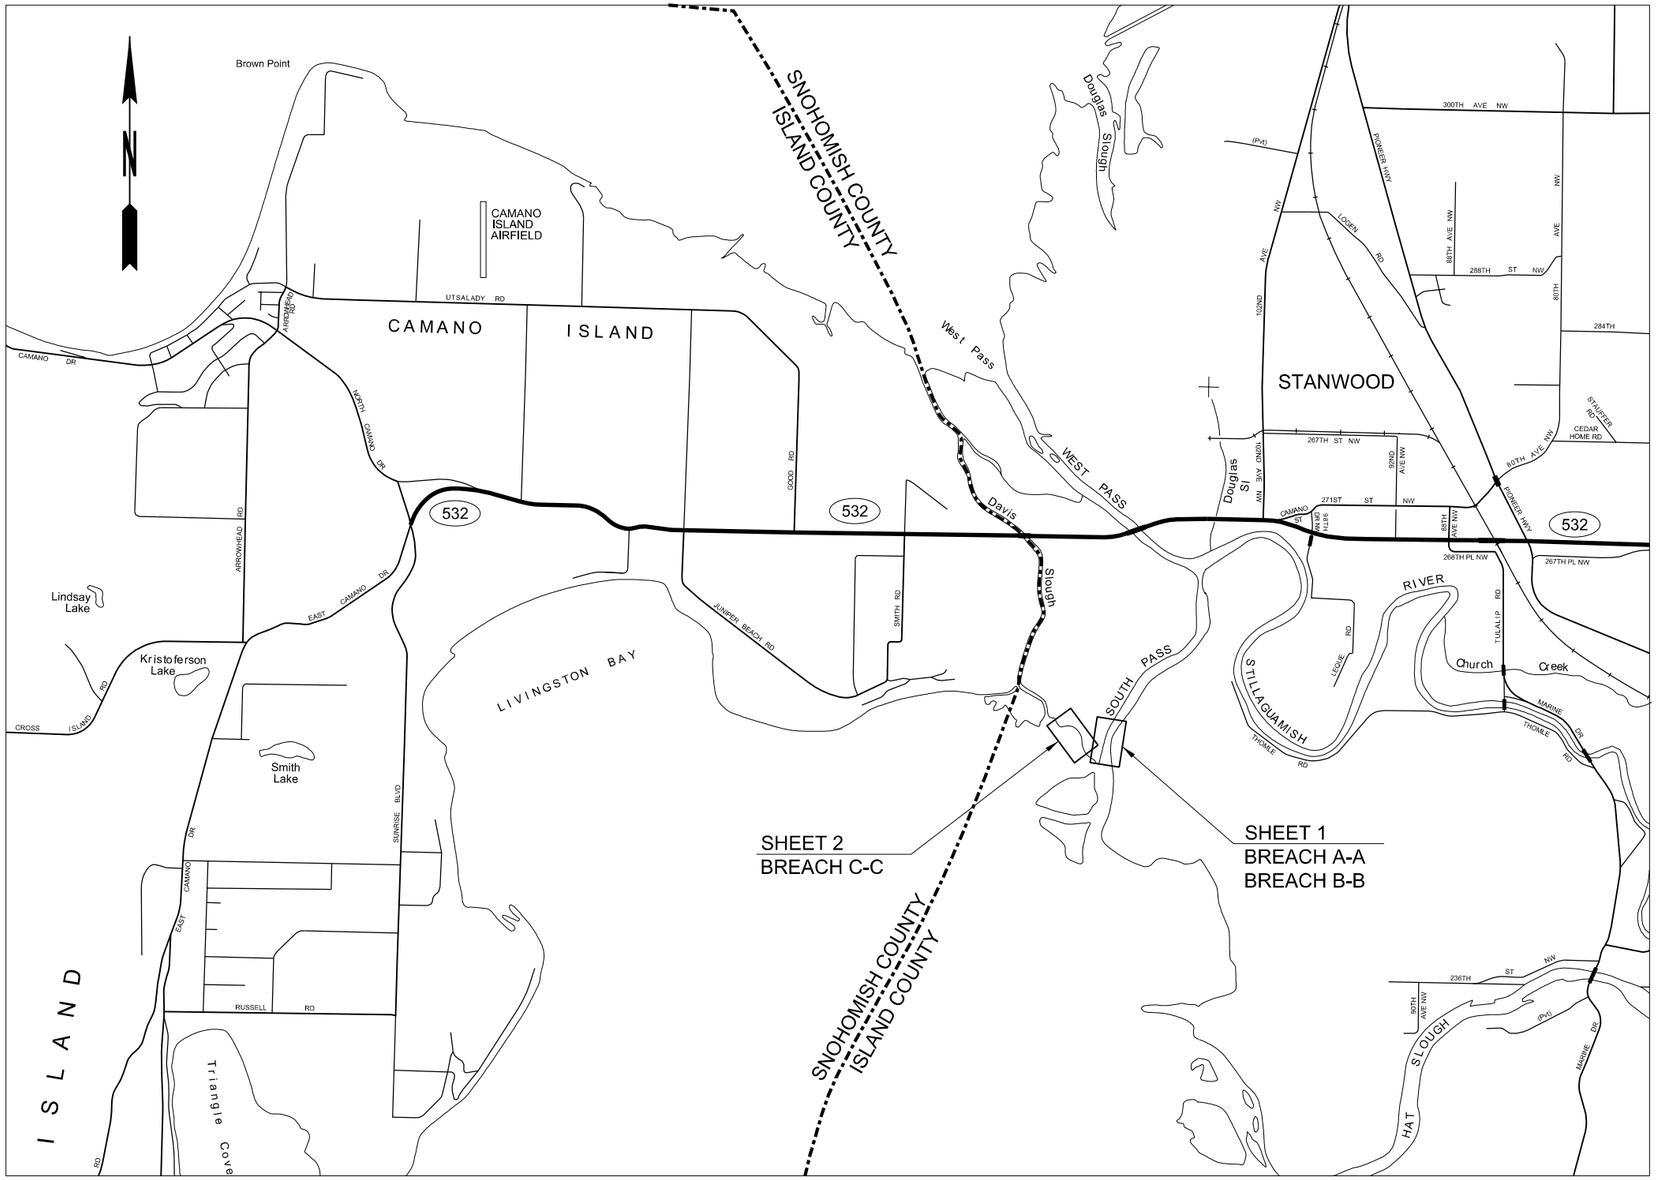

VICINITY MAP

NOT TO SCALE
T. 32N. R. 3E

SHEET 1 OF 3 SHEETS

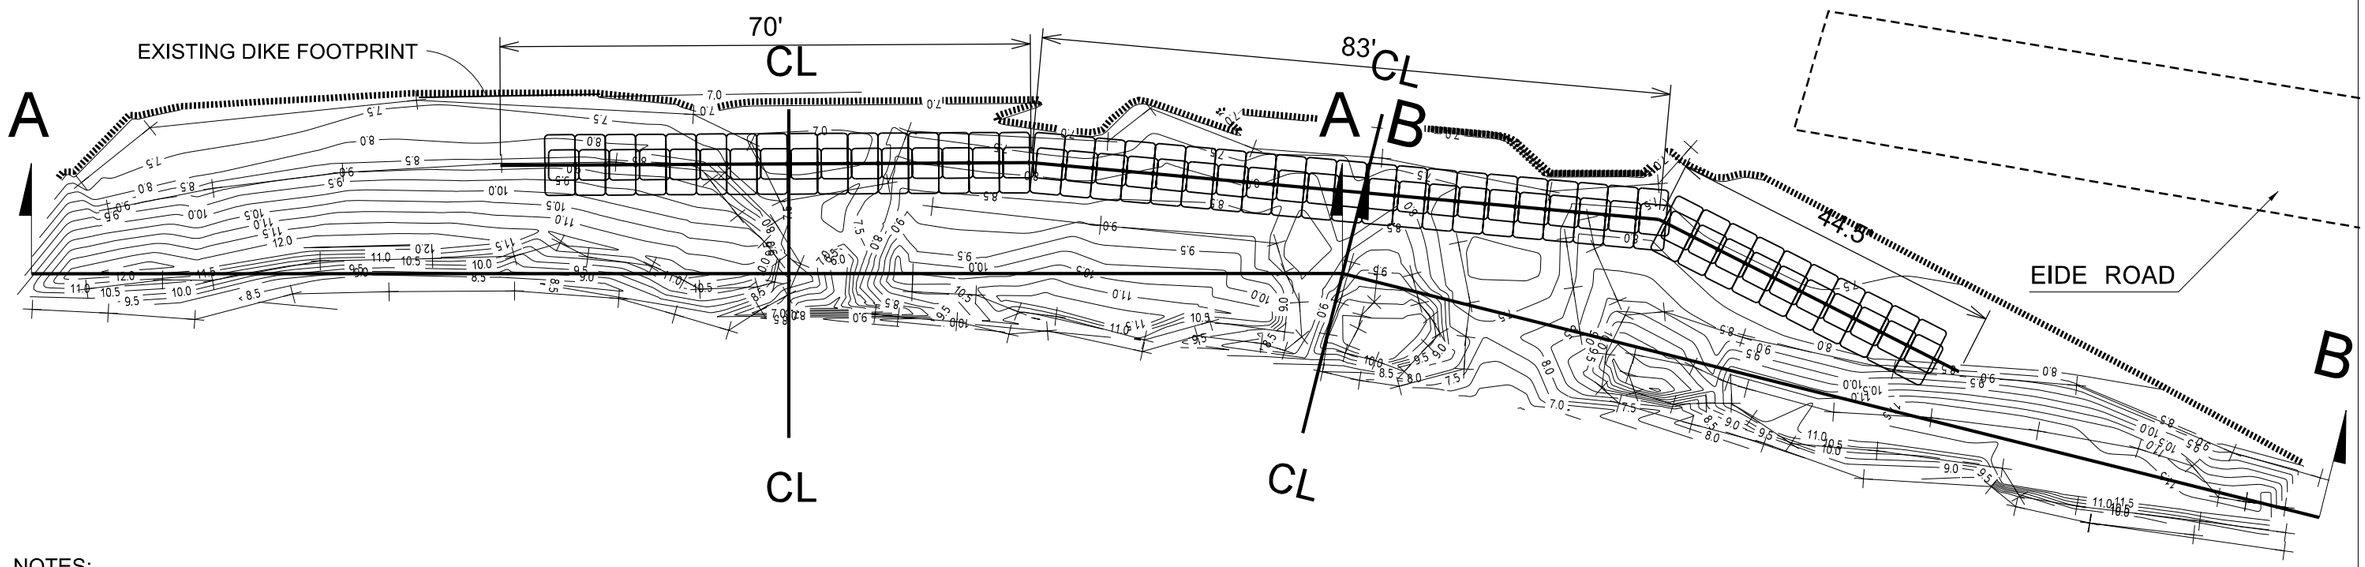

NOTES:
1. SEE SHEET 3 FOR SUPERSACK AND SUPERSACK PLACEMENT DETAILS

0 10 20
SCALE IN FEET

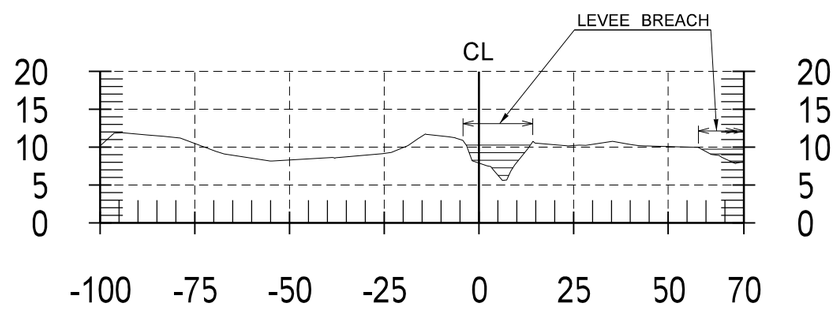

Section A-A

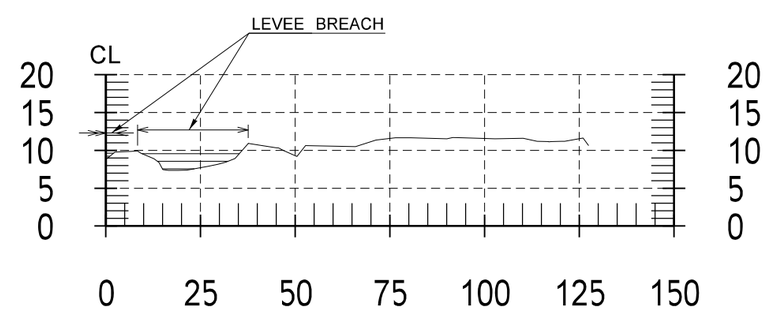

Section B-B

SHEET 2 OF 3 SHEETS

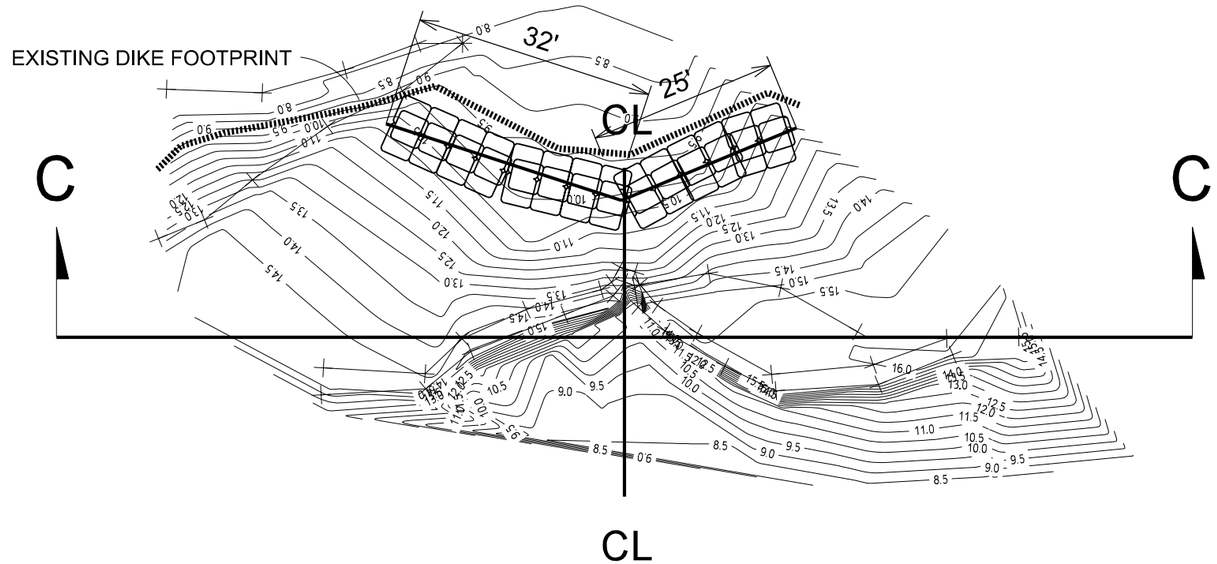

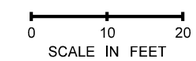

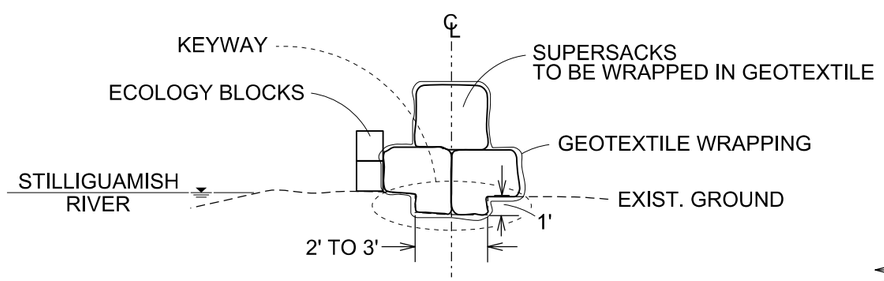

SUPERSACK PLACEMENT DETAIL

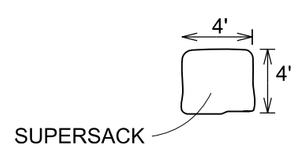

SUPERSACK DIMENSIONS DETAIL

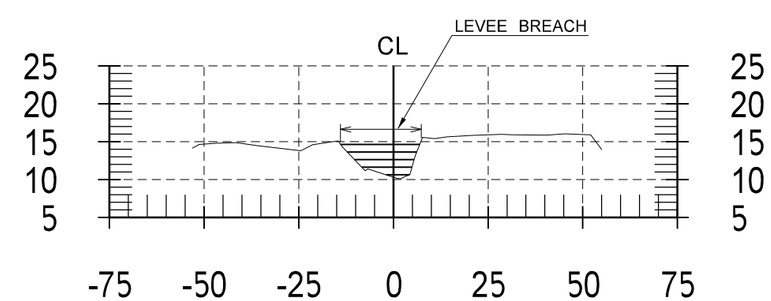

Section C-C

SHEET 3 OF 3 SHEETS