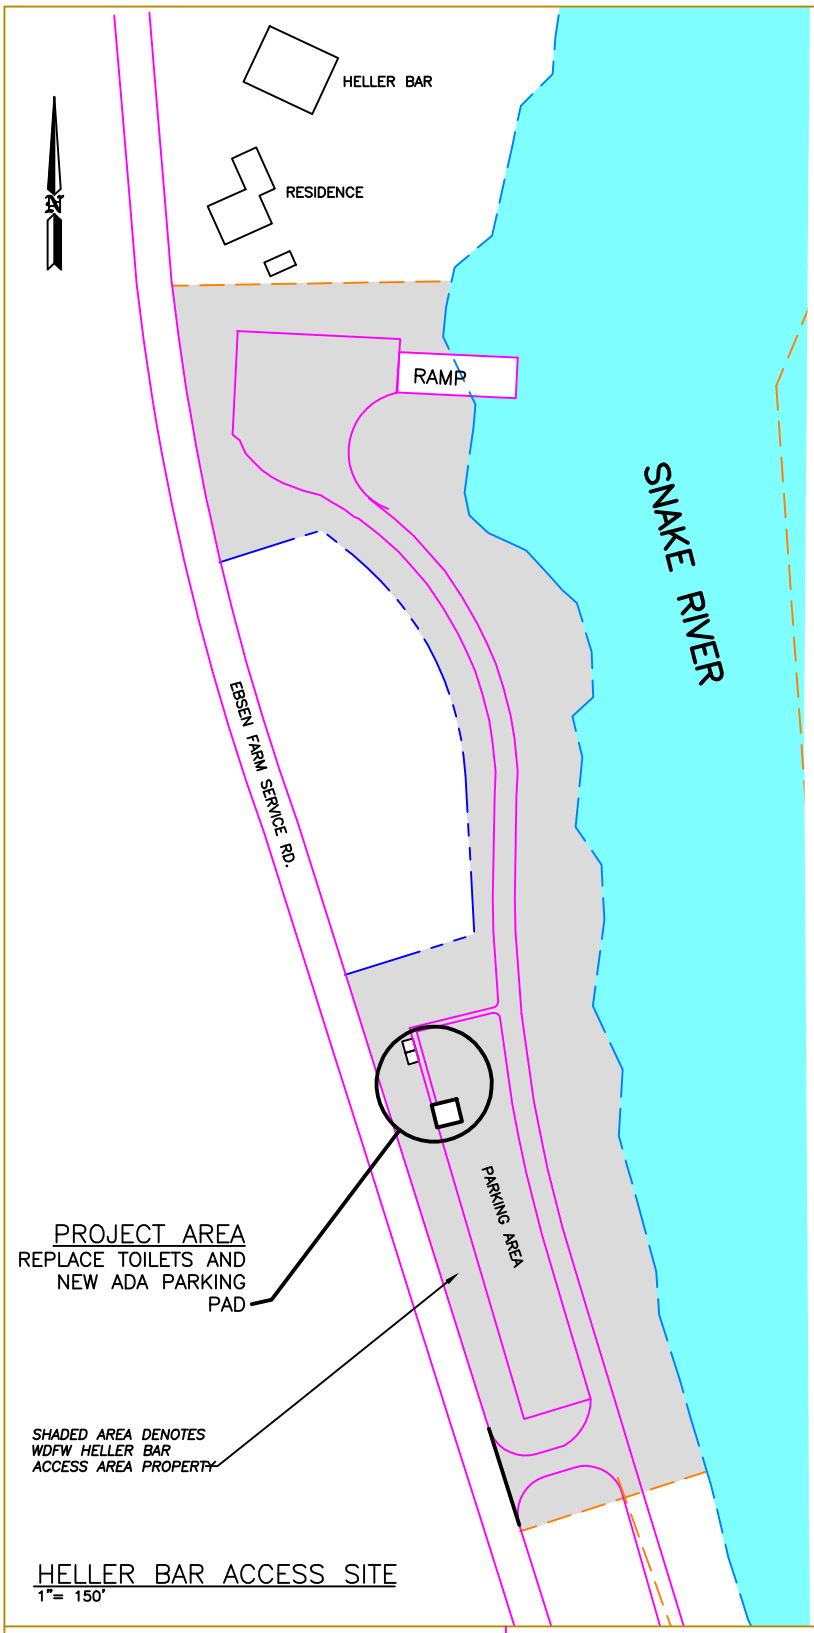

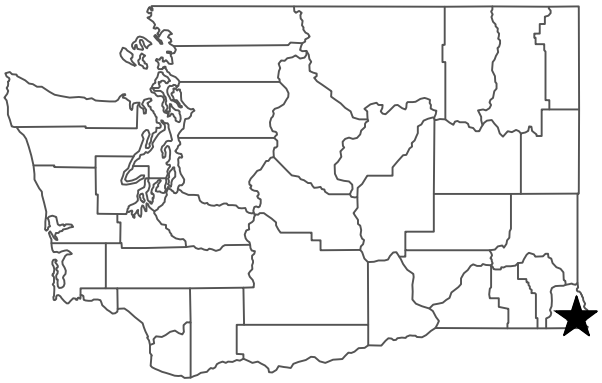

STATE MAP
NOT TO SCALE

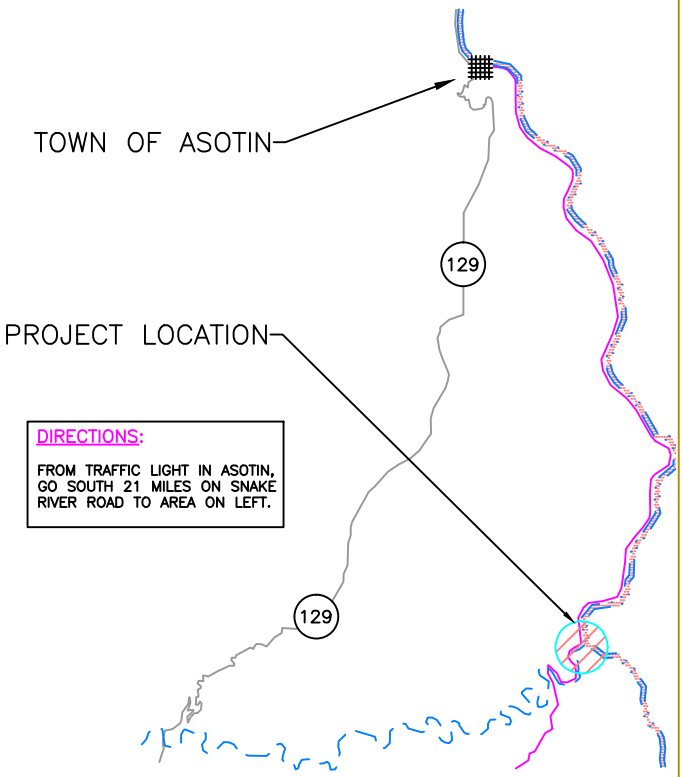

DIRECTIONS:

FROM TRAFFIC LIGHT IN ASOTIN, GO SOUTH 21 MILES ON SNAKE RIVER ROAD TO AREA ON LEFT.

VICINITY MAP
NOT TO SCALE

PURPOSE: REPLACE EXISTING VAULT TOILETS	WASHINGTON DEPT. of FISH & WILDLIFE 600 CAPITOL WAY N. OLYMPIA, WA 98501-1091	PROPOSED: INSTALL ADA CXT VAULT TOILET AND PARKING PAD
DATUM:	REFERENCE NO.	IN: SNAKE RIVER
ADJACENT PROPERTY OWNER:		NEAR: ASOTIN
1.NOTE: GRAY AREA DENOTES WDFW PROPERTY LIMITS	SITE: HELLER BAR ACCESS	COUNTY OF: ASOTIN STATE: WA
2	ADDRESS: ASOTIN COUNTY	PORTION OF: SECT. 13, T 7 N, R 46 E
ENG. PROJECT NO. AN:AX52:11-1		DATE: 3/21/2011 SHEET OF 5

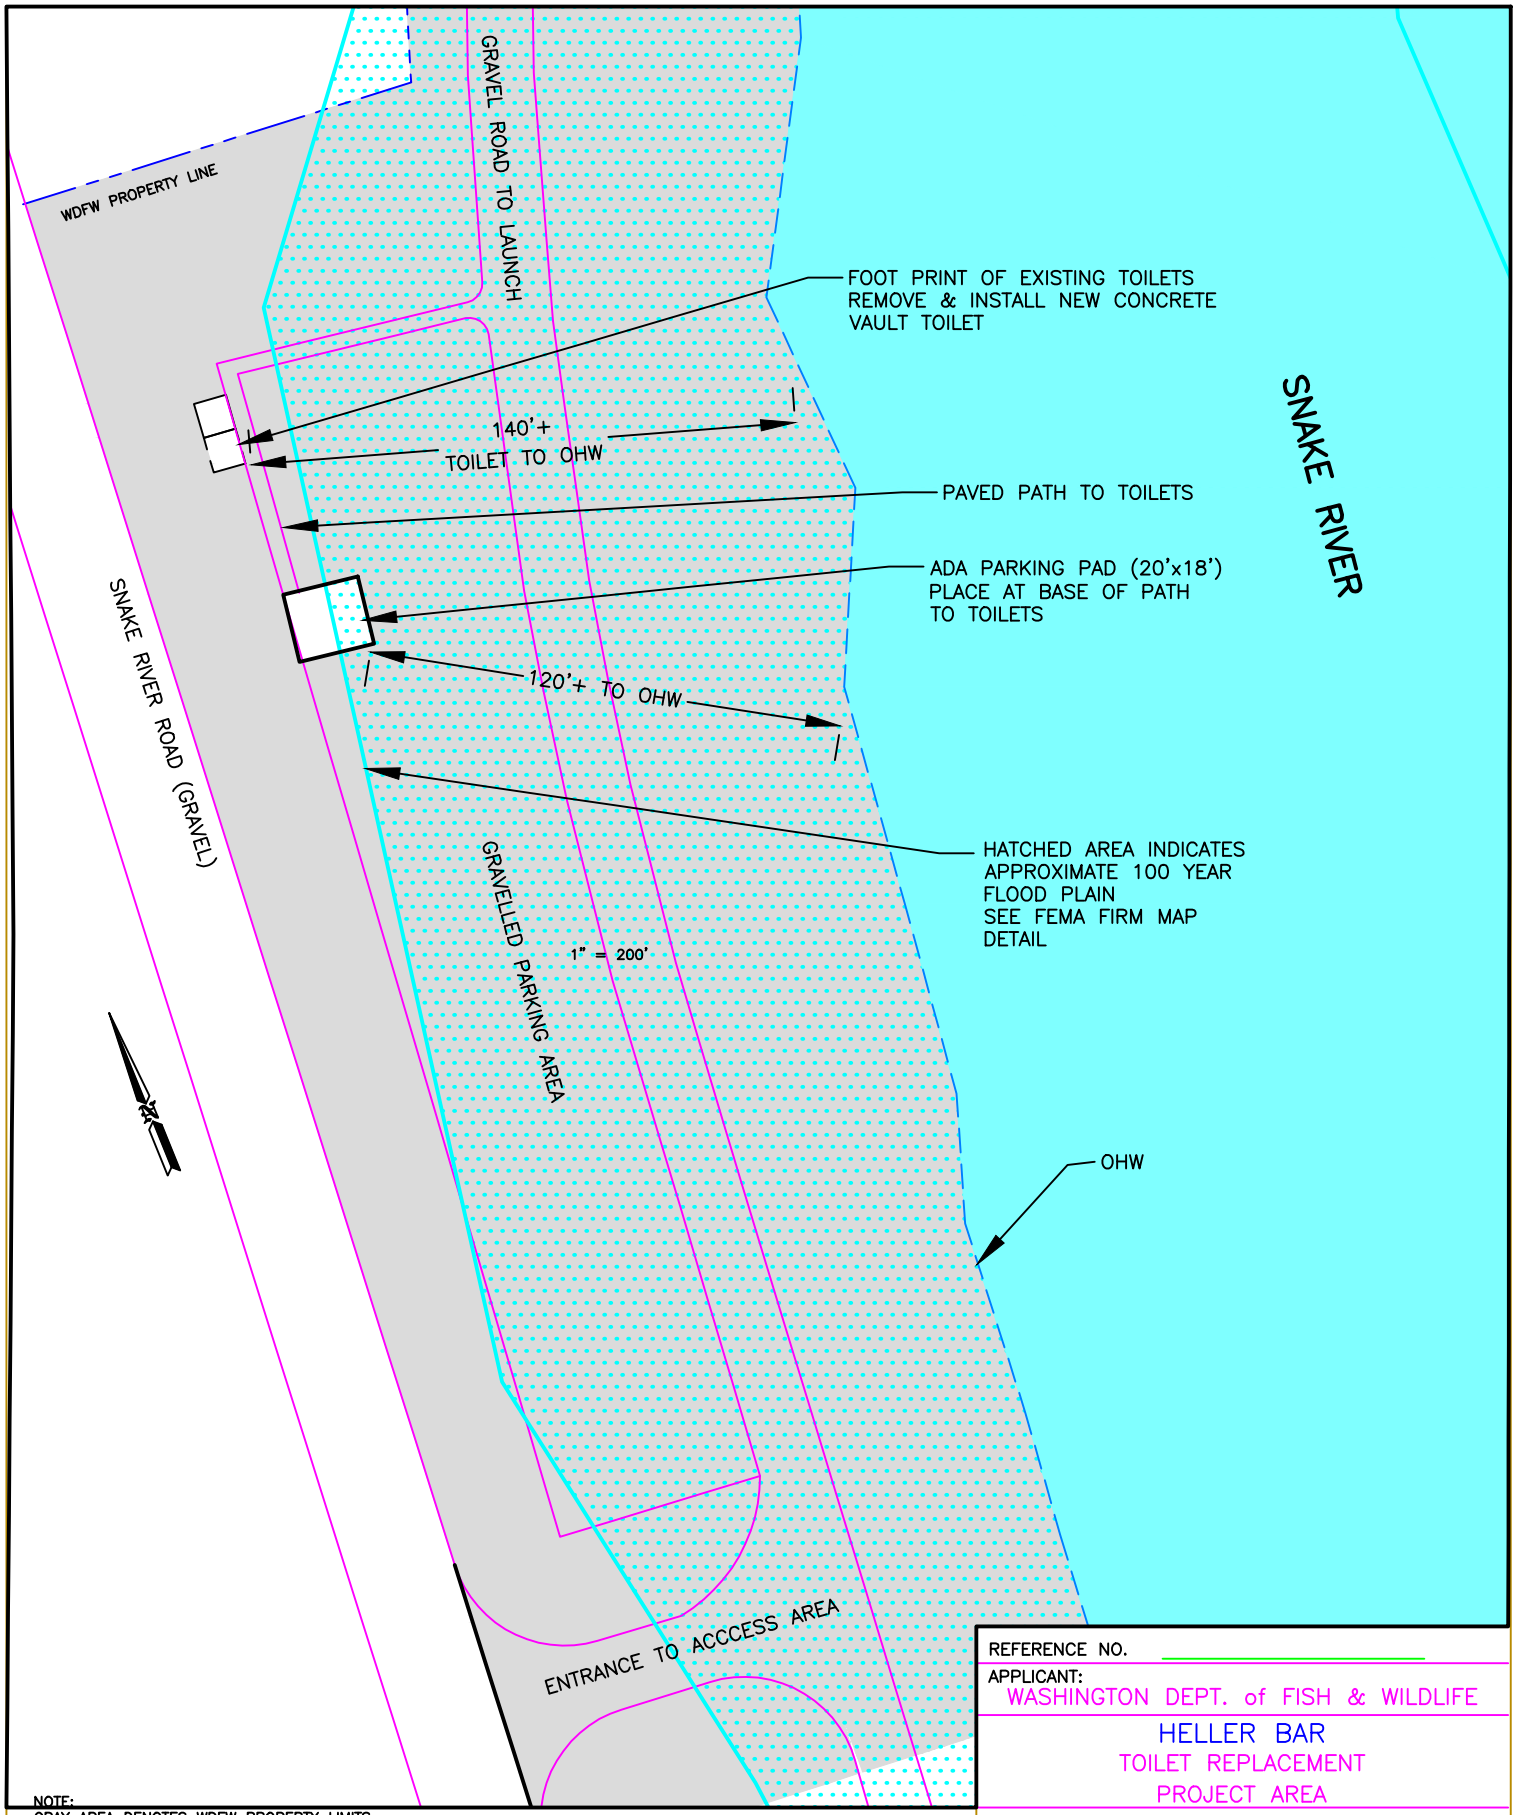

NOTE:
GRAY AREA DENOTES WDFW PROPERTY LIMITS

HELLER BAR ACCESS SITE
1"= 150'

ENG. PROJECT NO. AN:AX52:11-1

REFERENCE NO.

APPLICANT:
WASHINGTON DEPT. of FISH & WILDLIFE

HELLER BAR
TOILET REPLACEMENT
PROJECT AREA

AT: ASOTIN, WASHINGTON

DATE: 3/21/2011 SHEET 2 OF 5

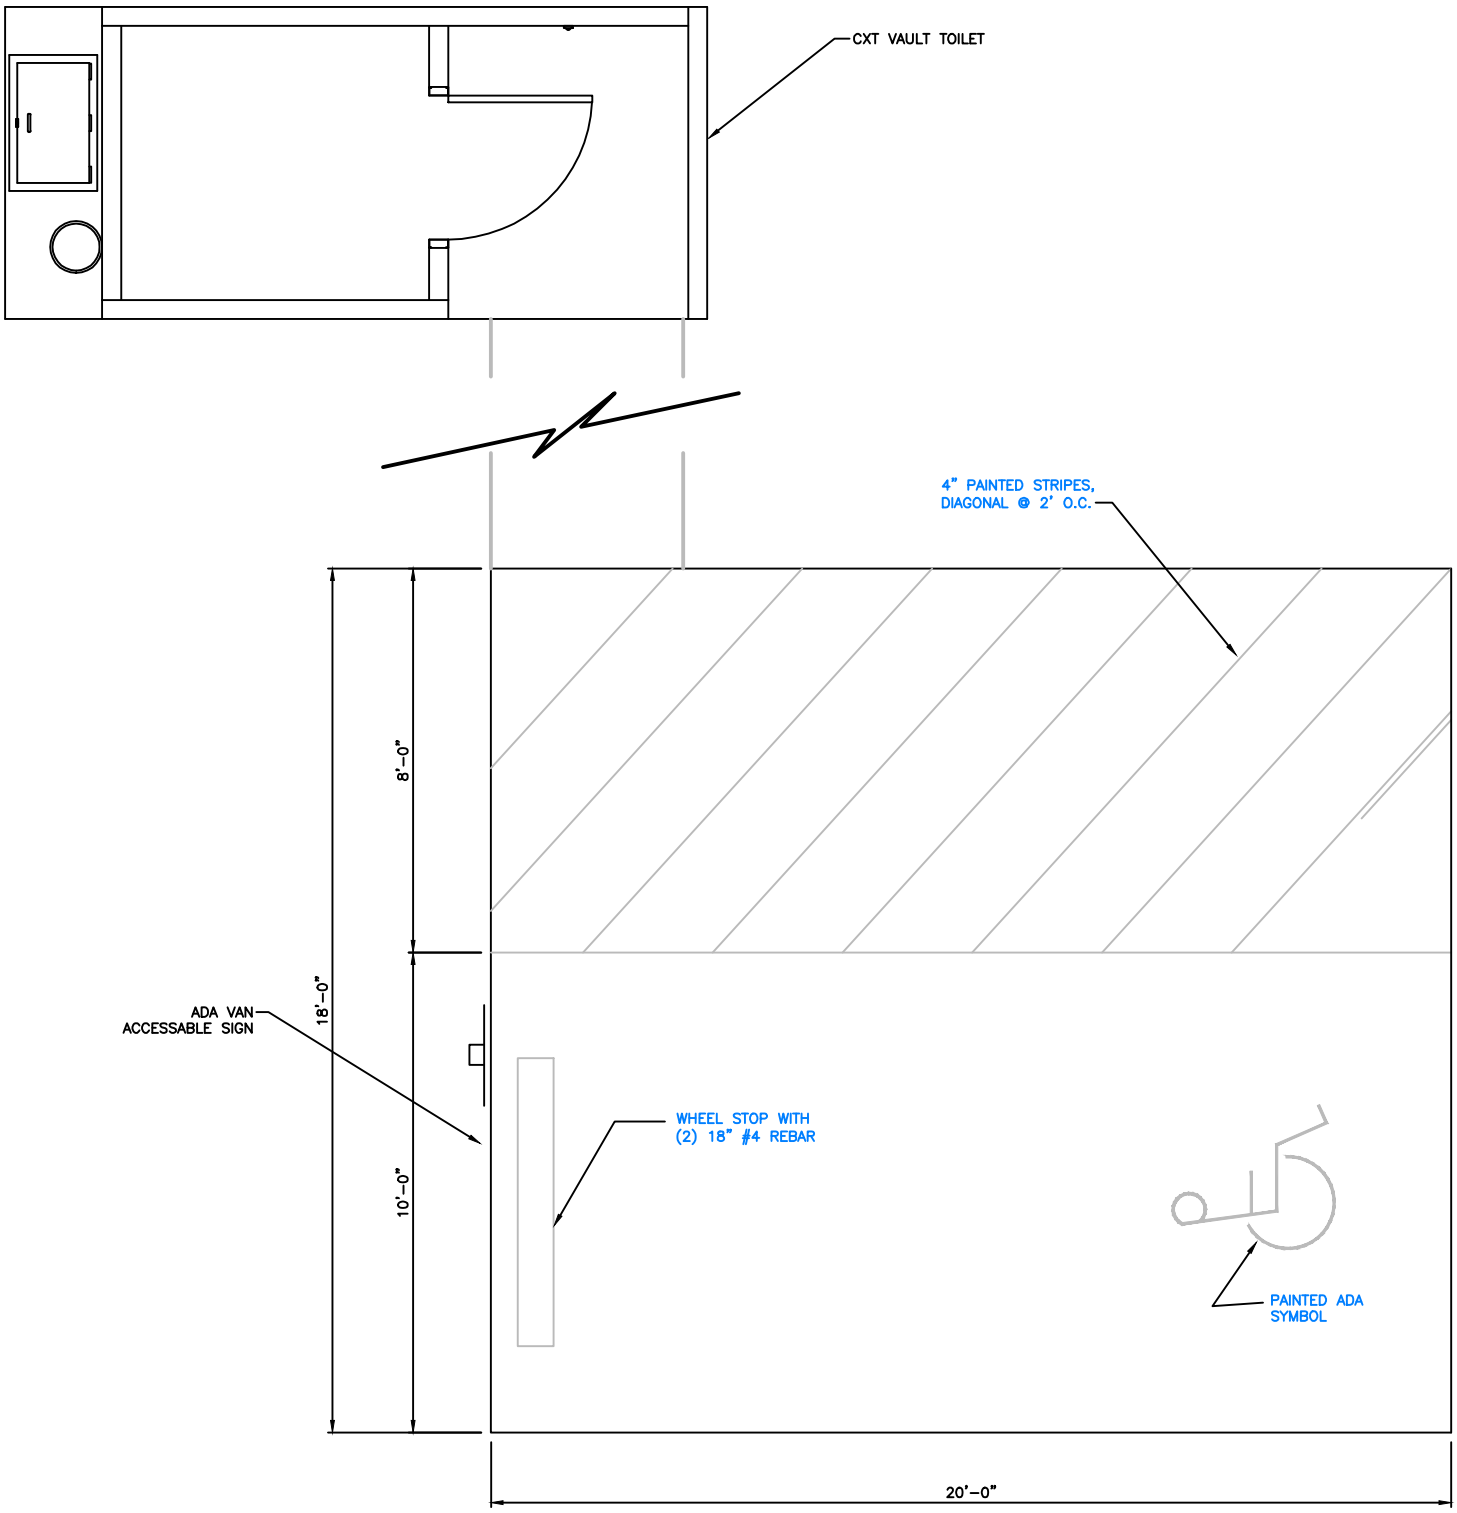

CXT VAULT TOILET & ADA PARKING PAD PLAN

SCALE: 3" = 1'-0"

REFERENCE NO.

APPLICANT: WASHINGTON DEPT. of FISH & WILDLIFE

EBSON #1, #2, & #4

TOILET REPLACEMENT

CXT VAULT TOILET & ADA PARKING PAD PLAN

AT: ASOTIN, WASHINGTON

DATE: 2/11/2011 SHEET 3 OF 5

ENG. PROJECT NO. AN:AX52:11-1

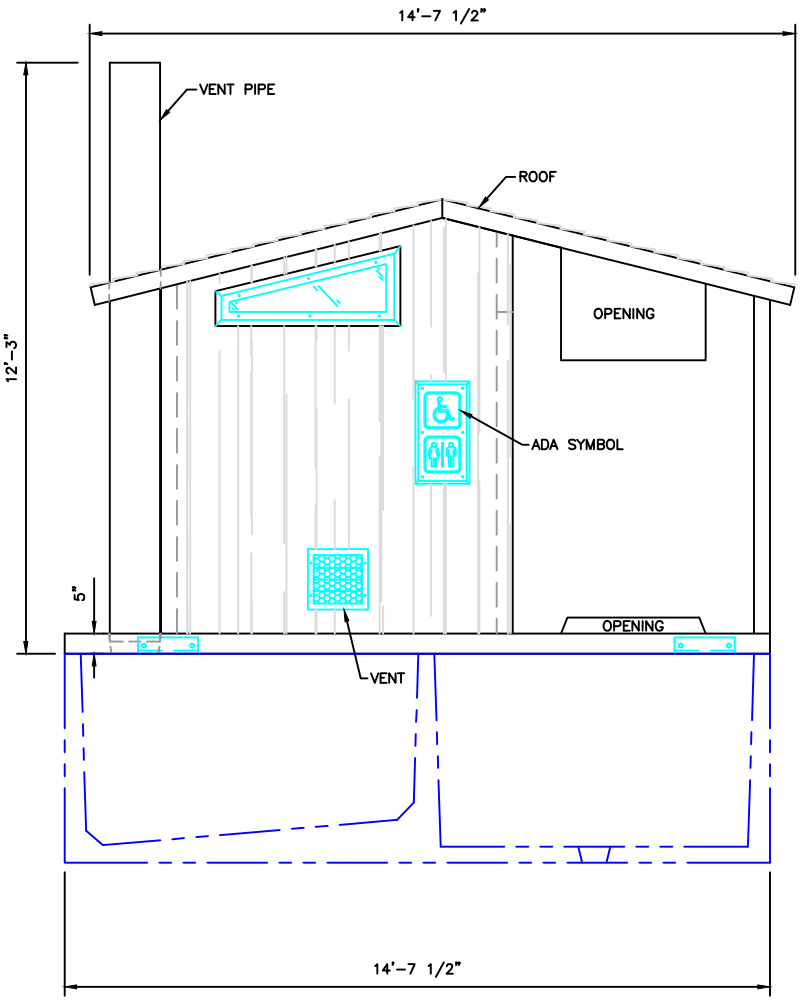

FRONT ELEVATION
NOT TO SCALE

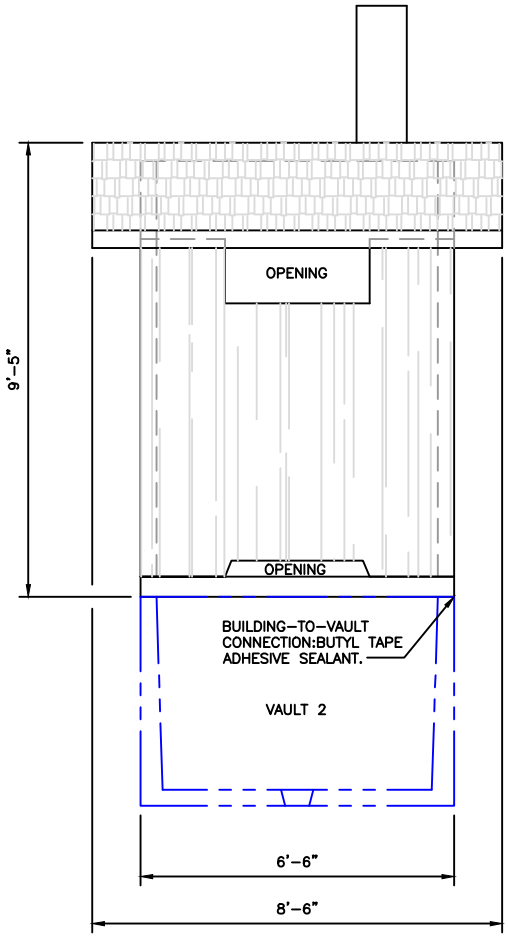

SIDE ELEVATION
NOT TO SCALE

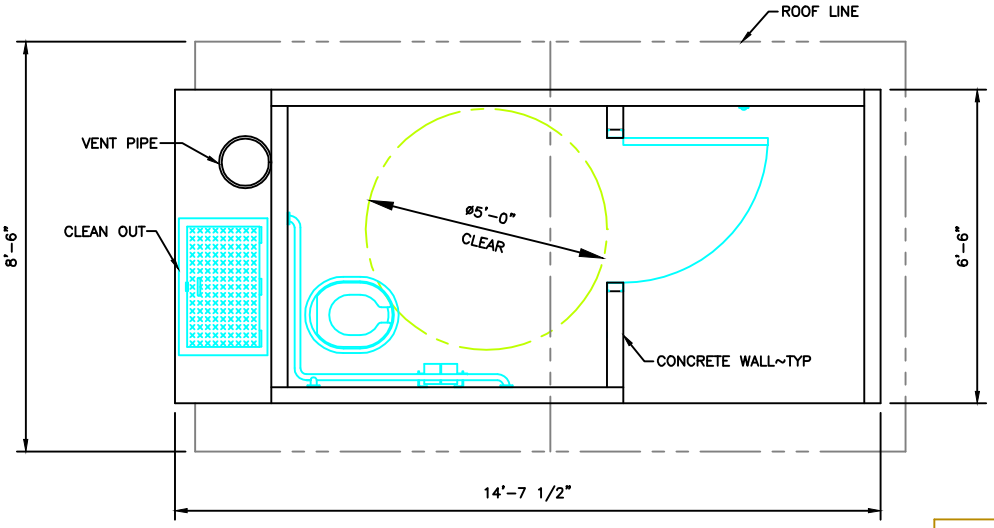

CXT VAULT TOILET PLAN
NOT TO SCALE

REFERENCE NO.

APPLICANT:
WASHINGTON DEPT. of FISH & WILDLIFE

HELLER BAR
TOILET REPLACEMENT
PLAN AND ELEVATIONS

AT: ASOTIN , WASHINGTON

DATE: 3/21/2011 SHEET 4 OF 5

ENG. PROJECT NO. AN:AX52:11-1

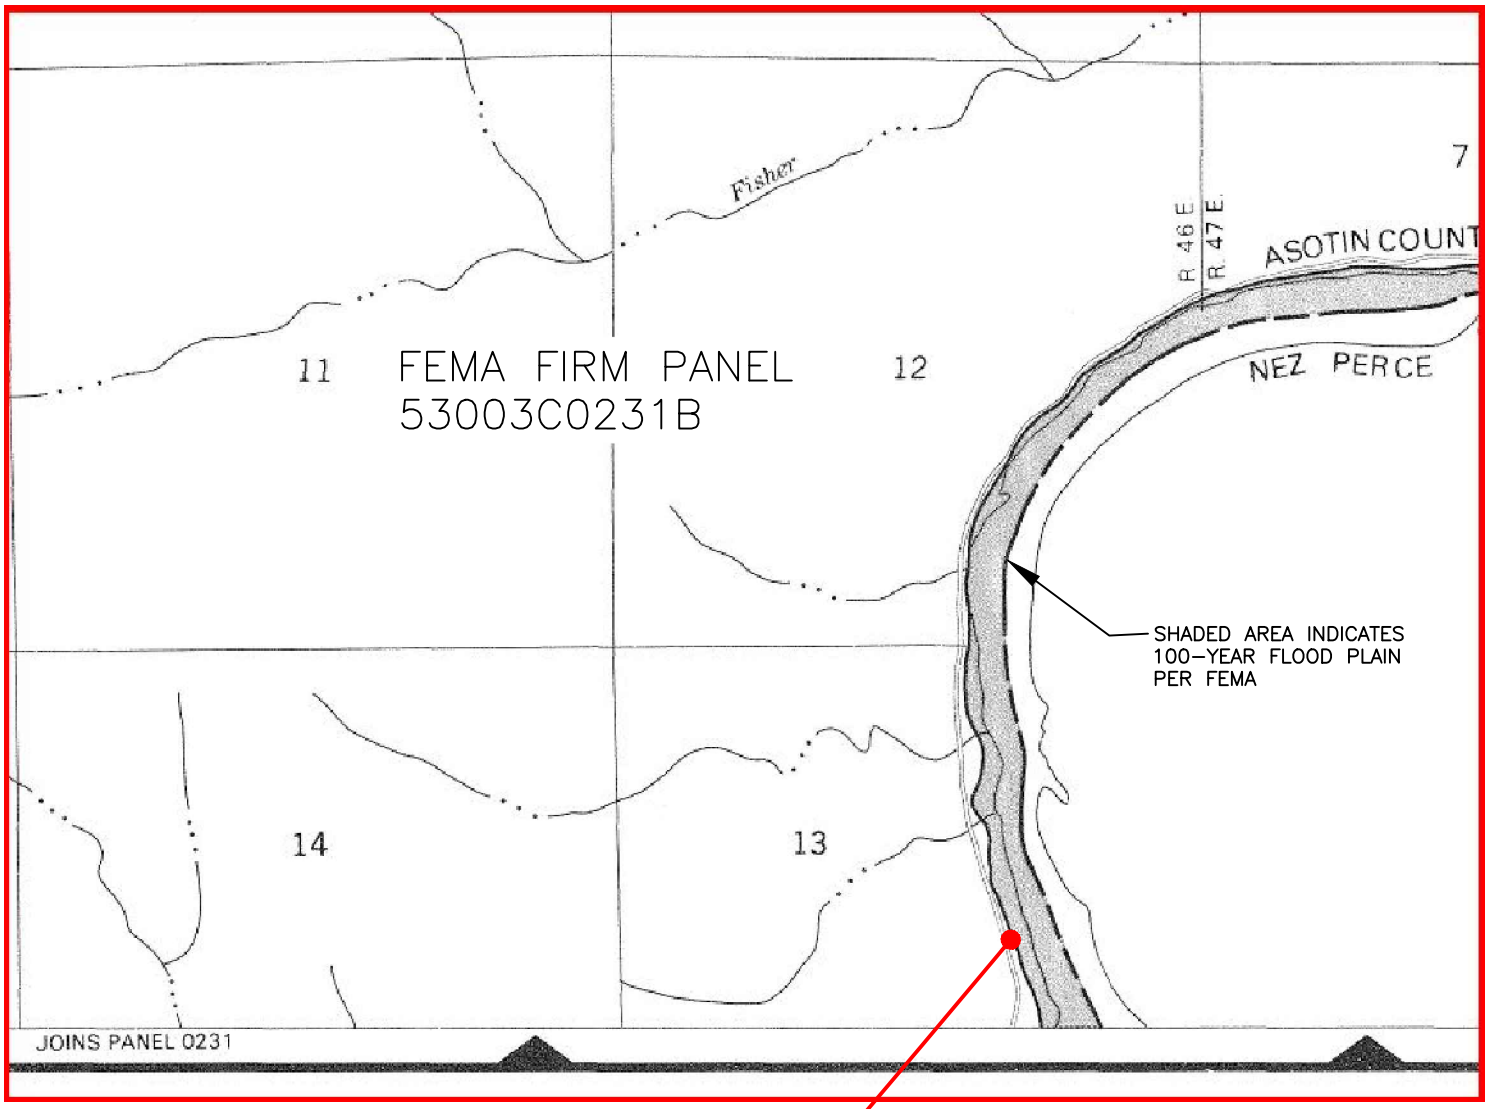

PROJECT AREA
REPLACE TOILETS AND
NEW ADA PARKING
PAD

REFERENCE NO.

APPLICANT:
WASHINGTON DEPT. of FISH & WILDLIFE

HELLER BAR
TOILET REPLACEMENT
DETAIL–FEMA FIRM PANEL 53003C0231B

AT: ASOTIN, WASHINGTON

DATE: 3/21/2011 SHEET 5 OF 5

ENG. PROJECT NO. AN:AX52:11–1