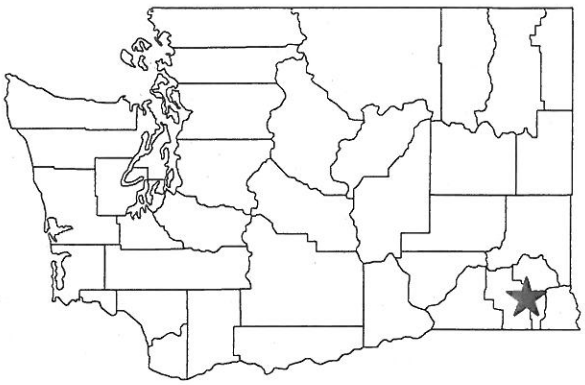

STATE MAP
NOT TO SCALE

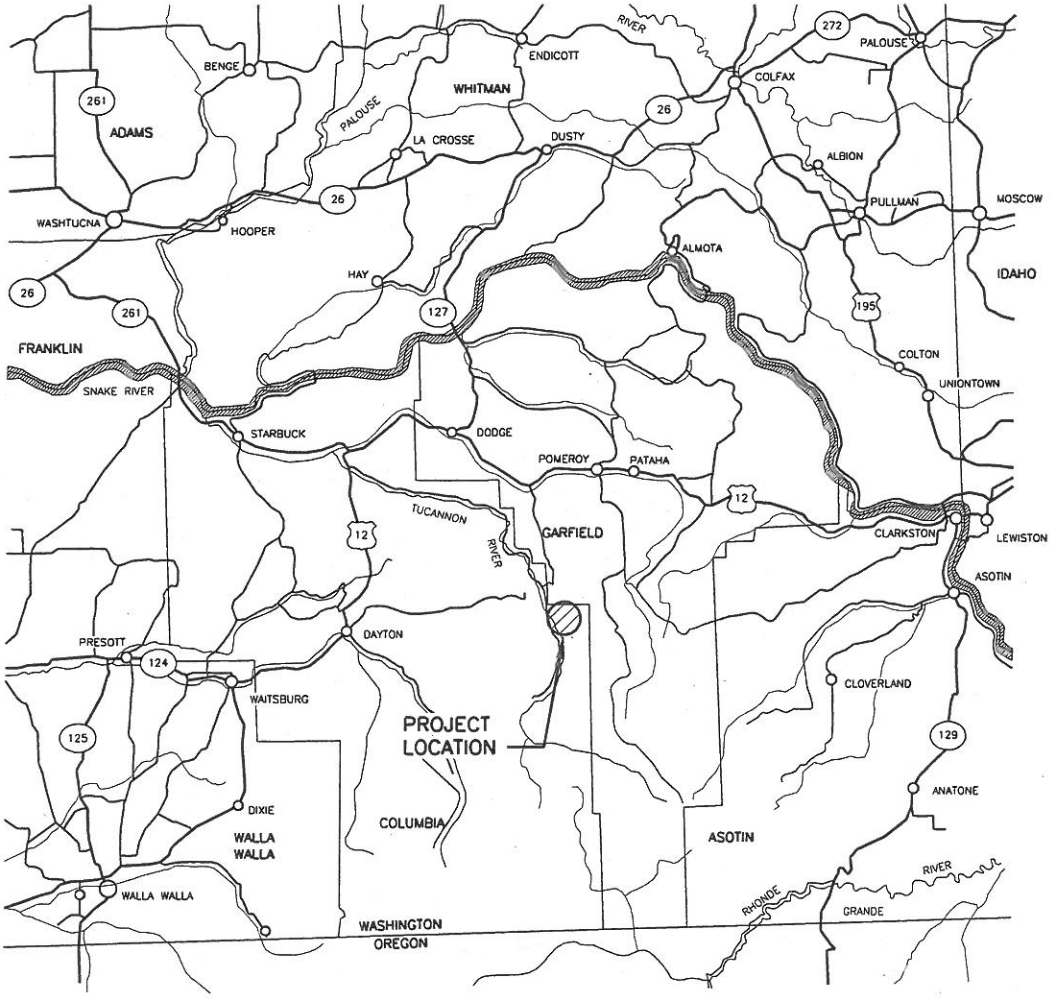

VICINITY MAP
NOT TO SCALE

PURPOSE: REPLACE EXISTING FOOT BRIDGE OVER RAINBOW LAKE DITCH	WASHINGTON DEPT. of FISH & WILDLIFE 600 CAPITOL WAY N. OLYMPIA, WA 98501-1091	PROPOSED: RAINBOW LAKE DITCH
DATUM: ASSUMED ADJACENT PROPERTY OWNER: 1. _____ 2 _____ ENG. PROJECT NO. CA:H121:11-1	REFERENCE NO. _____ SITE: TUCANNON HATCHERY ADDRESS: 2303 TUCANNON ROAD POMEROY, WA	IN: RAINBOW LAKE NEAR: TUCANNON RIVER COUNTY OF: COLUMBIA STATE: WA PORTION OF: S 27, T 10 N, R 41 E DATE: 04/27/2011 SHEET 1 OF 4

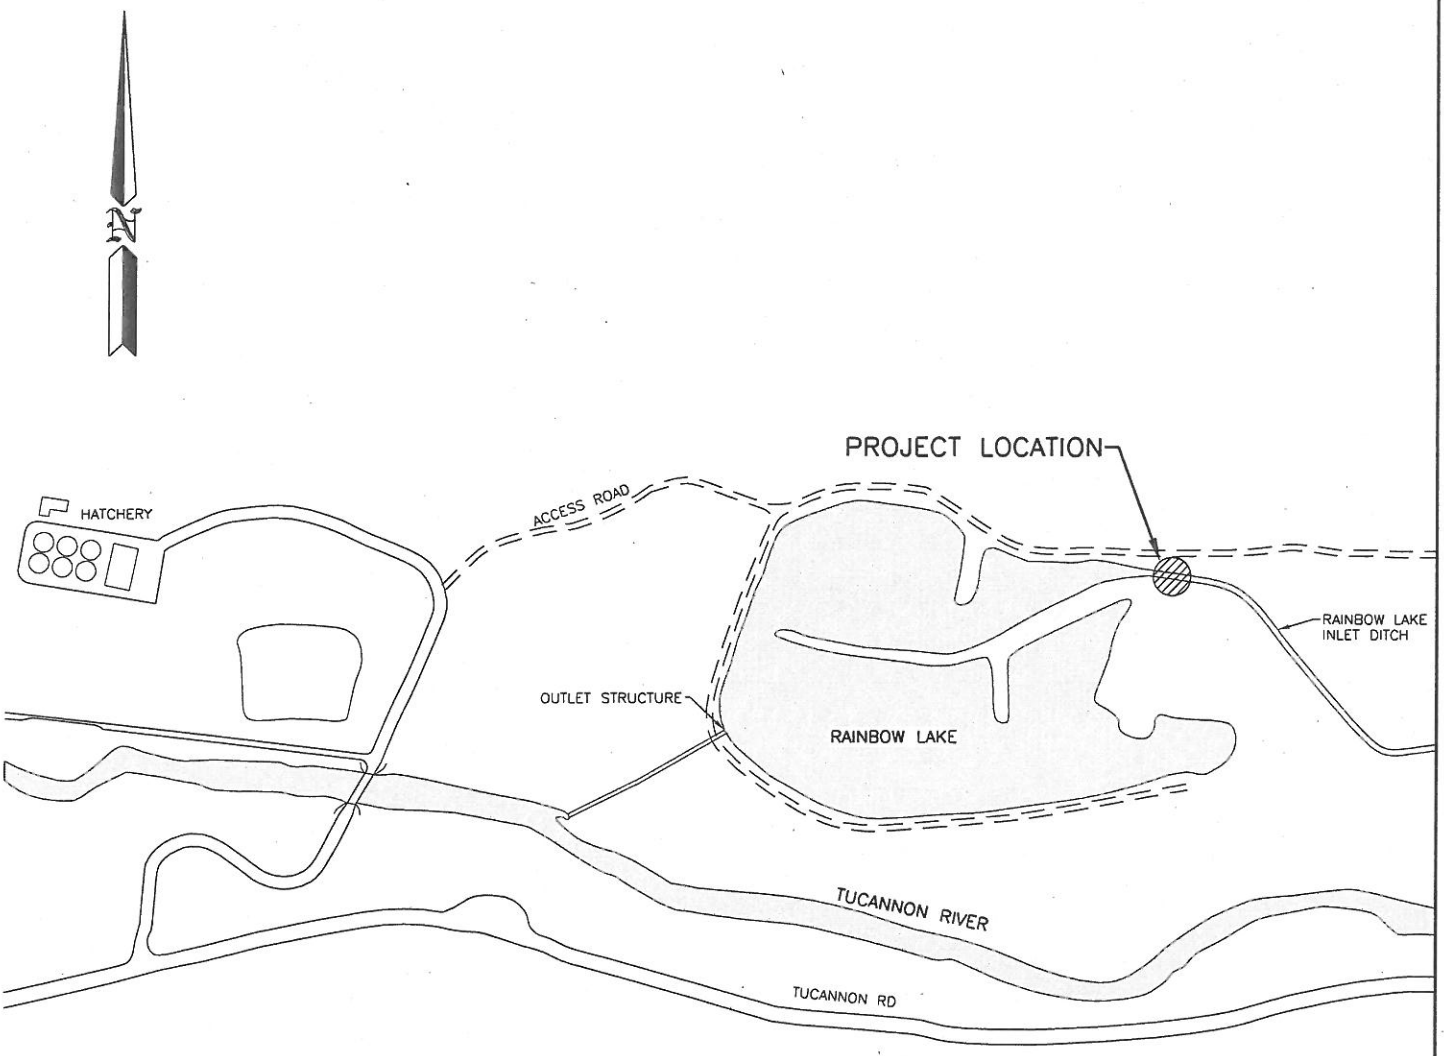

SITE PLAN
NOT TO SCALE

REFERENCE NO. _____

APPLICANT:
WASHINGTON DEPT. of FISH & WILDLIFE

TUCANNON HATCHERY
RAINBOW LAKE DITCH
SITE PLAN

AT: TUCANNON RIVER , WASHINGTON

DATE: 04/27/2011 SHEET 2 OF 4

ENG. PROJECT NO. CA:H121:11-1

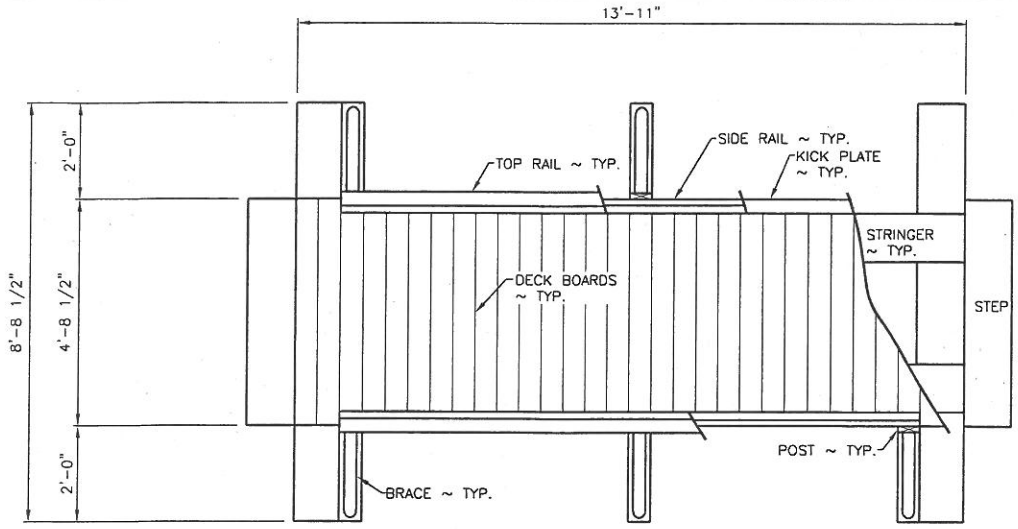

PLAN
SCALE: 1/4" = 1'-0"

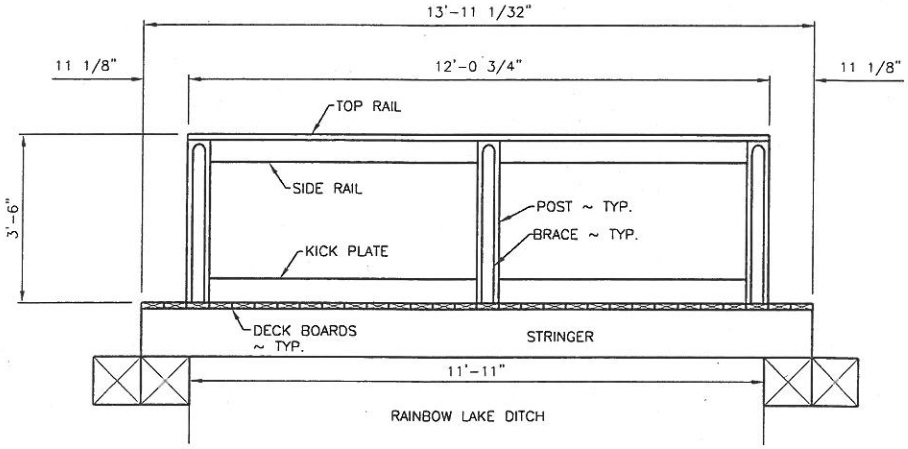

SIDE ELEVATION
SCALE: 1/4" = 1'-0"

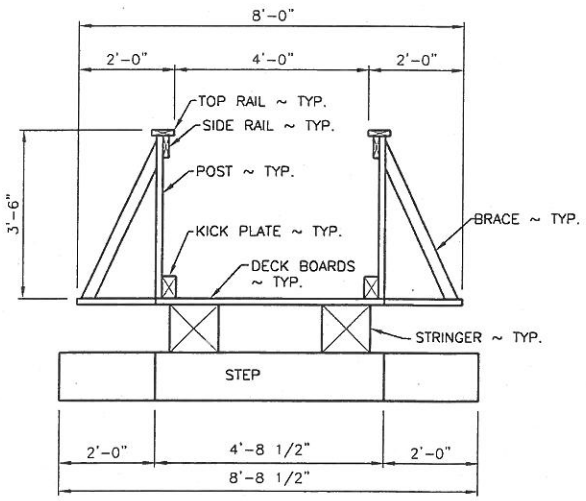

END ELEVATION
SCALE: 1/4" = 1'-0"

REFERENCE NO. _____

APPLICANT:
WASHINGTON DEPT. of FISH & WILDLIFE

TUCANNON HATCHERY
RAINBOW LAKE DITCH
EXISTING FOOT BRIDGE

AT: TUCANNON RIVER , WASHINGTON

DATE: 04/27/2011 SHEET 3 OF 4

ENG. PROJECT NO. CA:H121:11-1

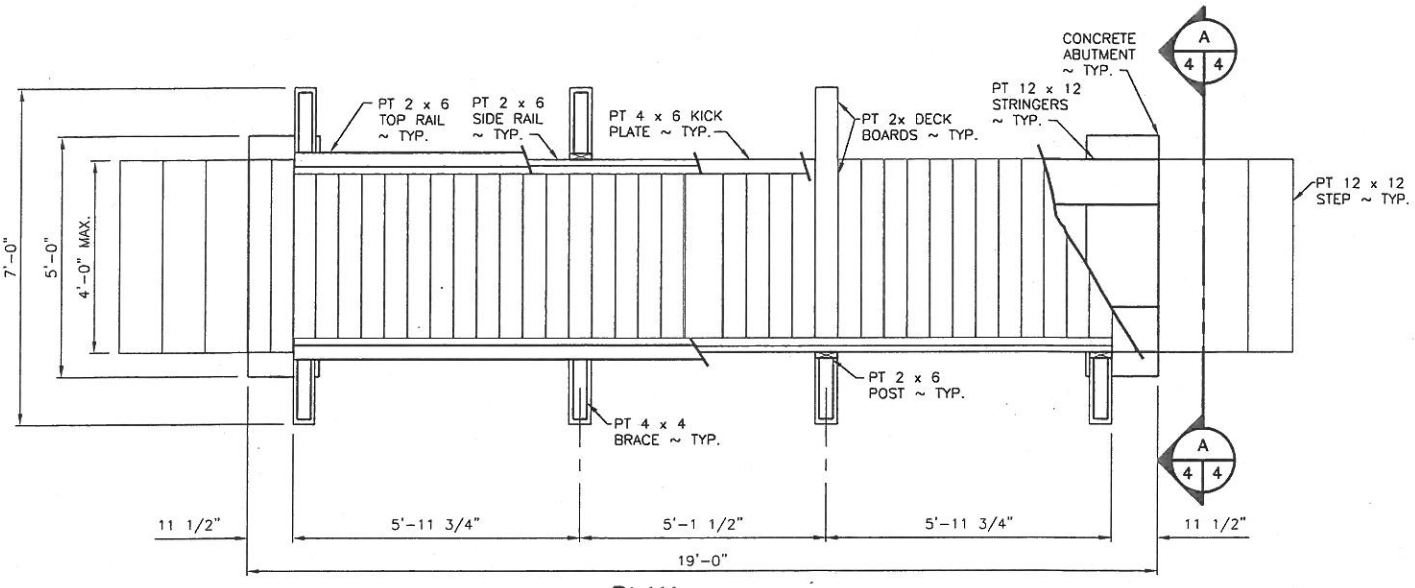

PLAN
SCALE: 1/4" = 1'-0"

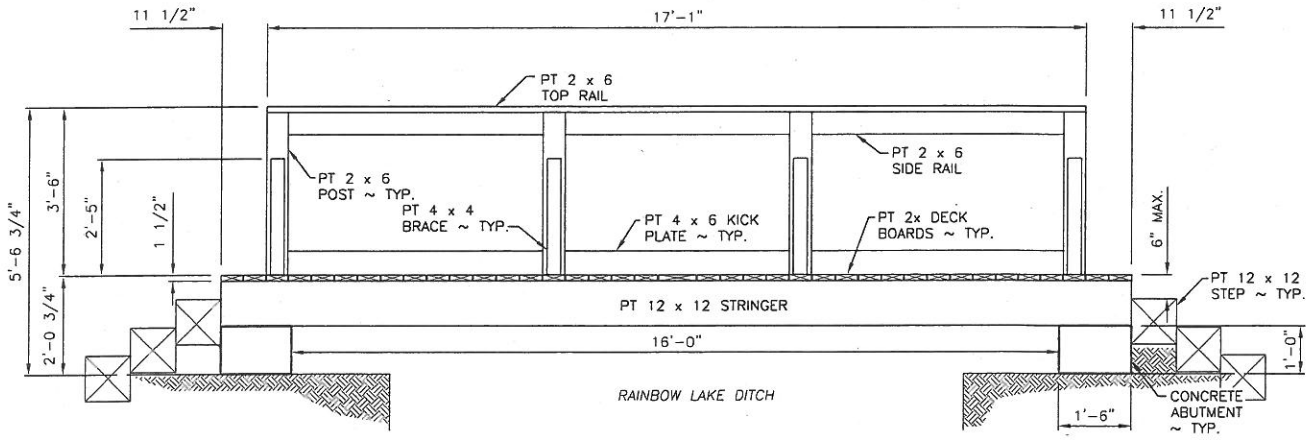

ELEVATION
SCALE: 1/4" = 1'-0"

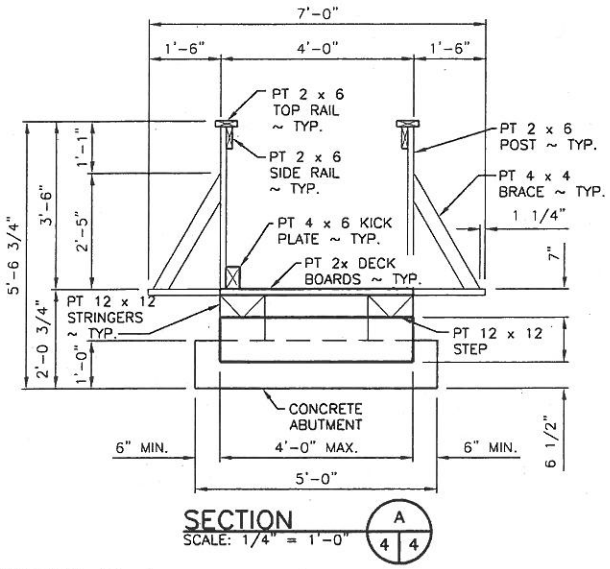

SECTION
SCALE: 1/4" = 1'-0"
A 4 4

REFERENCE NO. _____

APPLICANT:
WASHINGTON DEPT. of FISH & WILDLIFE

TUCANNON HATCHERY
RAINBOW LAKE DITCH
REPLACEMENT FOOT BRIDGE

AT: TUCANNON RIVER , WASHINGTON

DATE: 04/27/2011 SHEET 4 OF 4

ENG. PROJECT NO. CA:H121:11-1