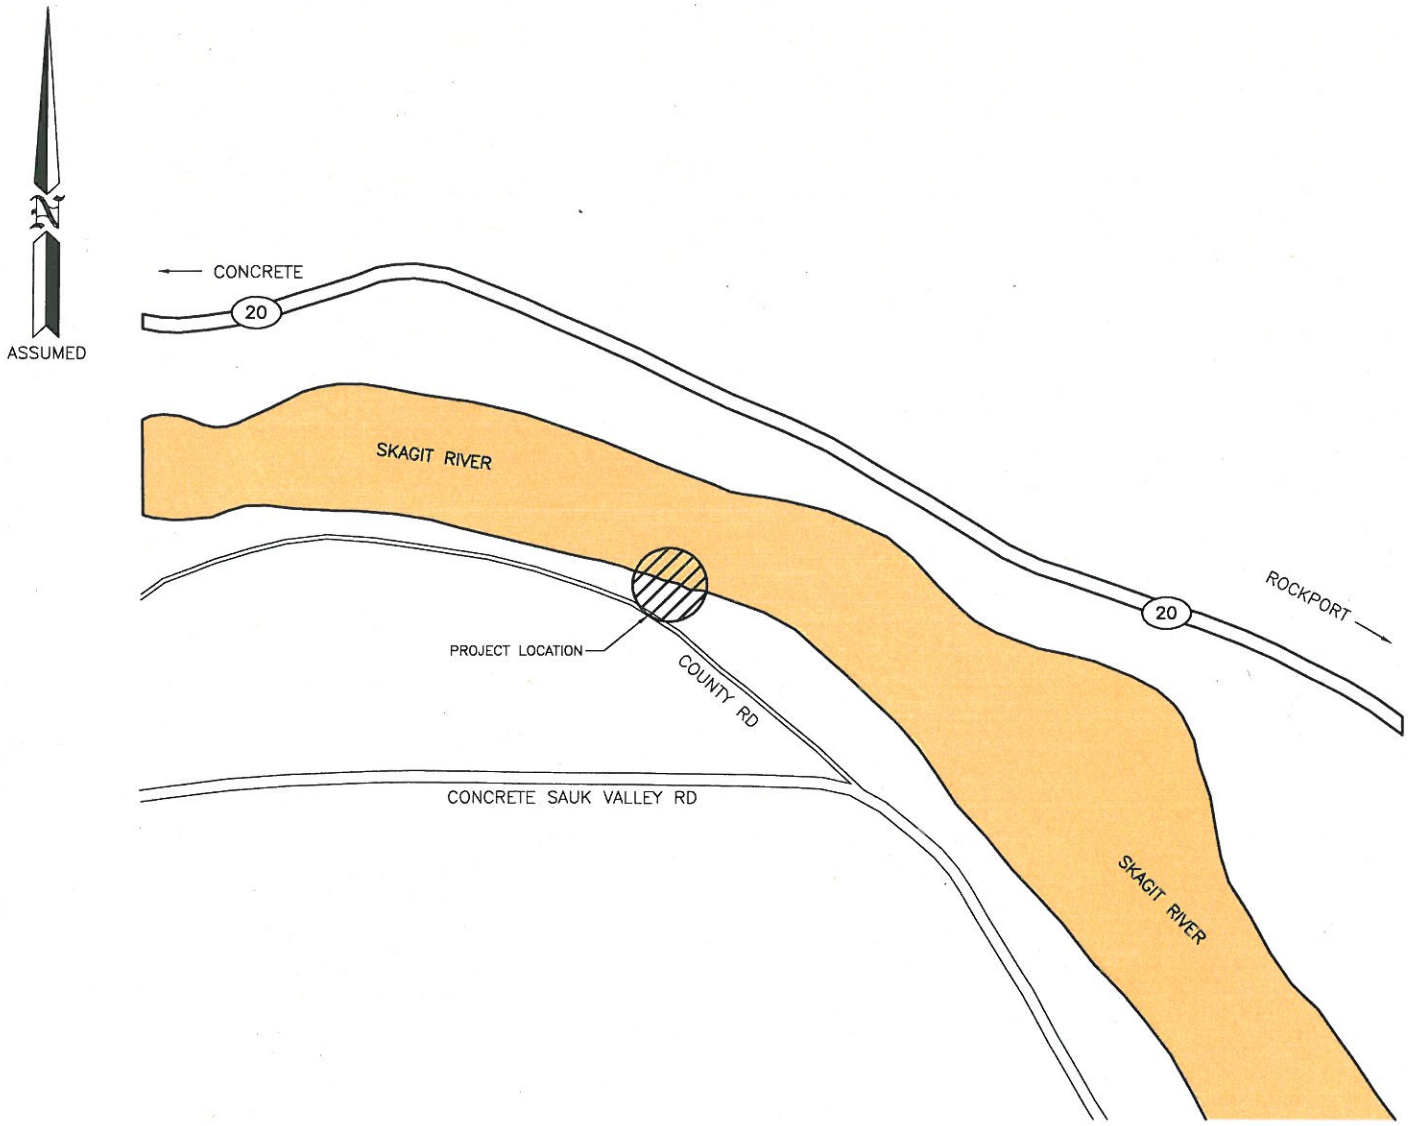

DIRECTION:
SOUTH FROM CONCRETE ON CONCRETE SAUK CALLEY RD, LEFT AFTER BRIDGE 6.8 MI, LEFT ON SKAGIT RIDGE RD.

LATITUDE 48.51166
LONGITUDE 121.67298

PURPOSE:	WASHINGTON DEPT. of FISH & WILDLIFE 600 CAPITOL WAY N. OLYMPIA, WA 98501-1091	PROPOSED: SKAGIT RIVER ACESS FLOOD REPAIR
DATUM: ADJACENT PROPERTY OWNER: 1. 2 ENG. PROJECT NO. ST:A538:11-1	REFERENCE NO. SITE: FABOR FERRY SOUTH ADDRESS: CONCRETE	IN: SKAGIT RIVER NEAR: CONCRETE COUNTY OF: SKAGIT STATE: WA PORTION OF: SEC. 20 T. 35 N. R. 9 E. DATE: 6-7-11 SHEET 1 OF 2

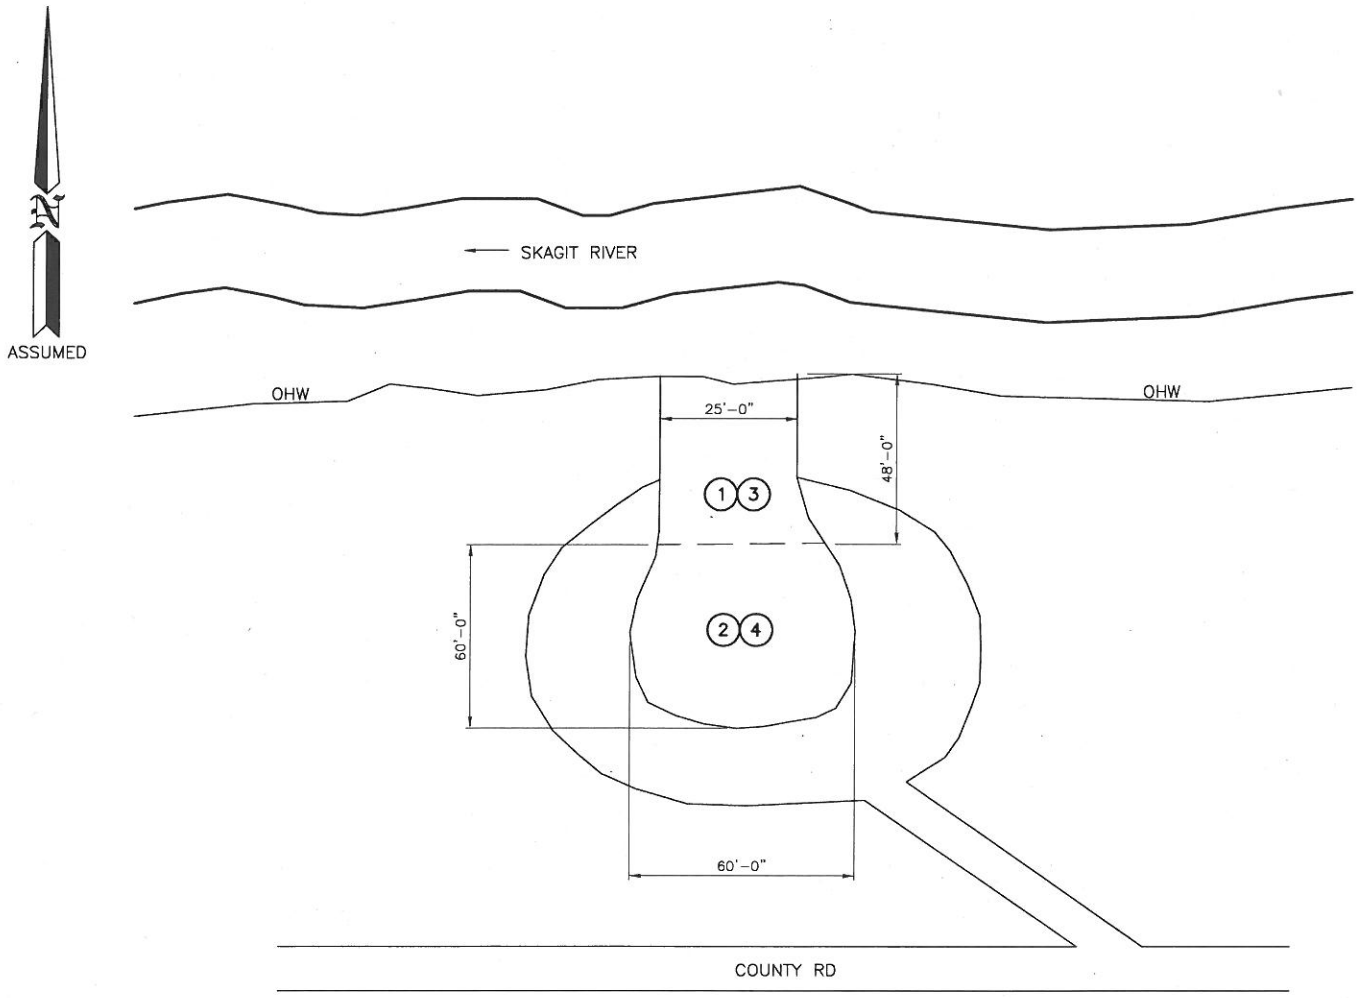

(1)(2) SEDIMENT REMOVAL

(3)(4) RESURFACING

SCOPE OF WORK:

1. SEDIMENT TO BE REMOVED 48' L x 25' W x 4' = 178 CY
2. SEDIMENT TO BE REMOVED 60' L x 60' W x 1' = 133 CY
   TOTAL SEDIMENT REMOVAL = 311 CY
3. CSBC TO BE PLACED 48' L x 25' W x 2" = 7 CY
4. CSBC TO BE PLACED 60' L x 60' W x 2" = 21.33 CY
   TOTAL CSBC = 28.33 CY

REFERENCE NO. _____

APPLICANT:
WASHINGTON DEPT. of FISH & WILDLIFE

FABOR FERRY SOUTH ACCESS
REPAIR FLOOD DAMAGE

AT: _____, WASHINGTON

DATE: 6-7-11 SHEET 2 OF 2

ENG. PROJECT NO. ST:A538:11-1