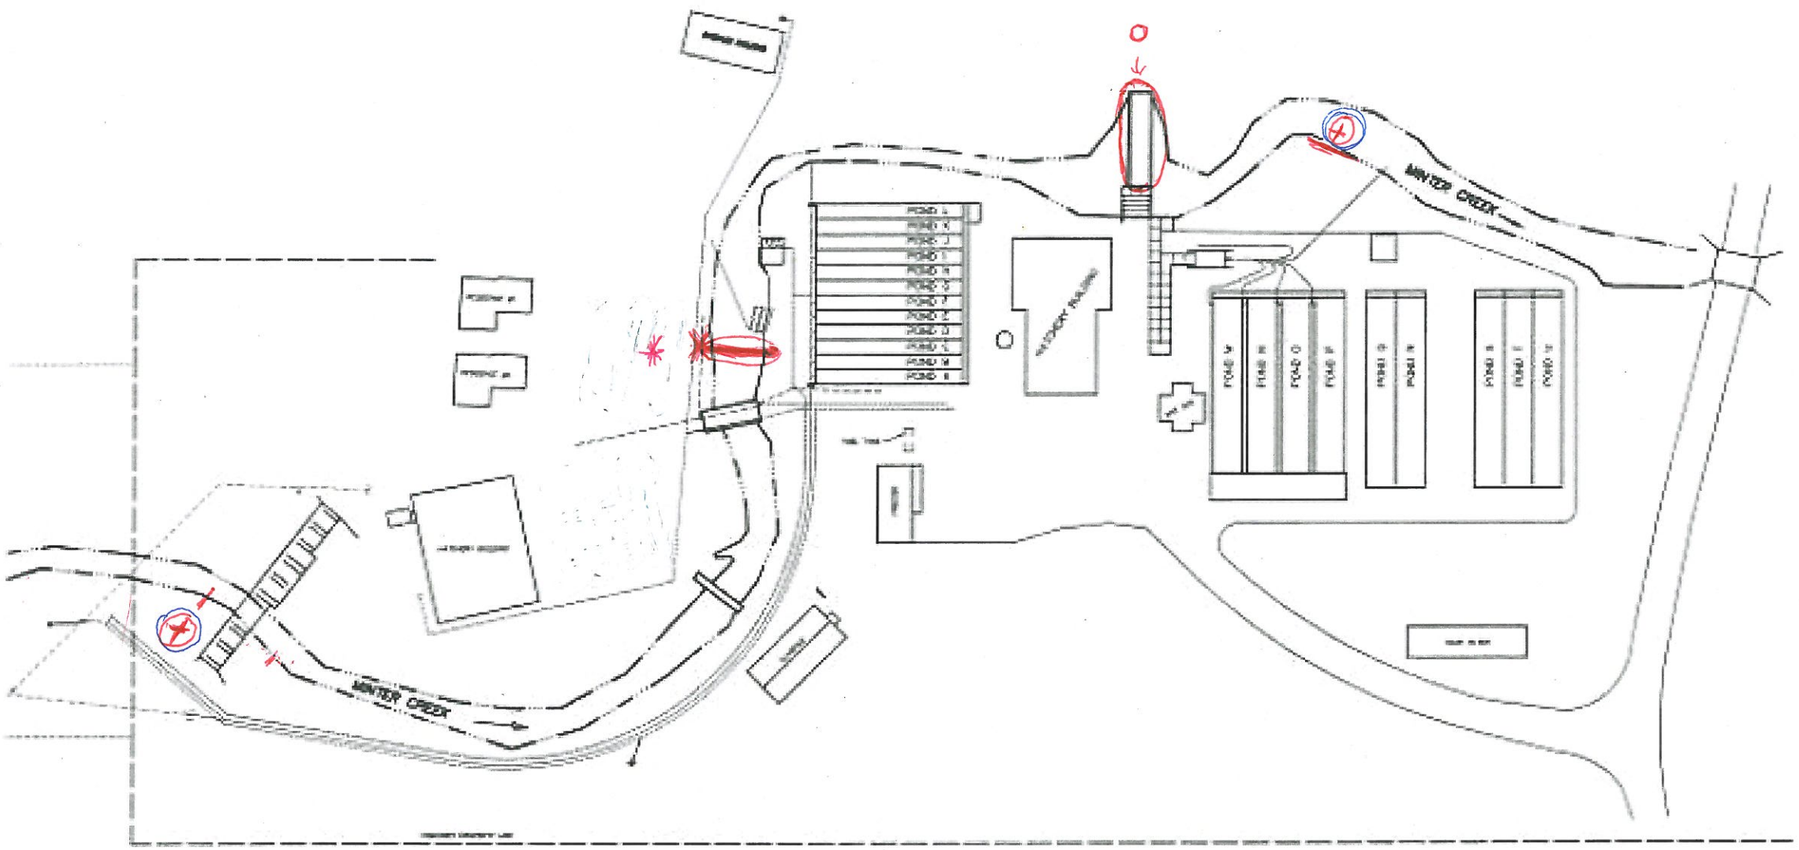

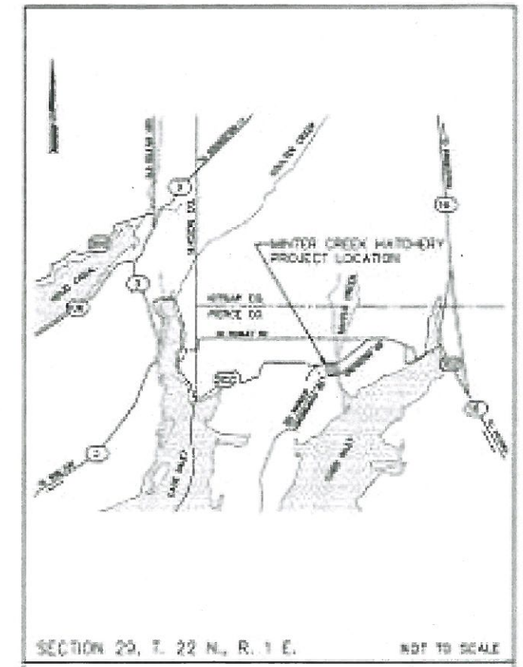

SECTION 29, T. 22 N., R. 1 E. NOT TO SCALE

VICINITY MAP

✱ Denil Fish PASSAGE STRUCTURE LOCATION
BARRIER DAM REPAIR - 2011

○ SITE OF 2002 BARRIER DAM REPAIR

⊕ SITES OF 2002 BANK REPAIR

6/8/2011 Denil BARRIER REPAIR

WASHINGTON STATE
DEPARTMENT OF FISH AND WILDLIFE

BAR MEASURES ONE INCH ON ORIGINAL DRAWINGS

MINTER CREEK HATCHERY
SITE PLAN

PROJECT NO.

SHEET OF