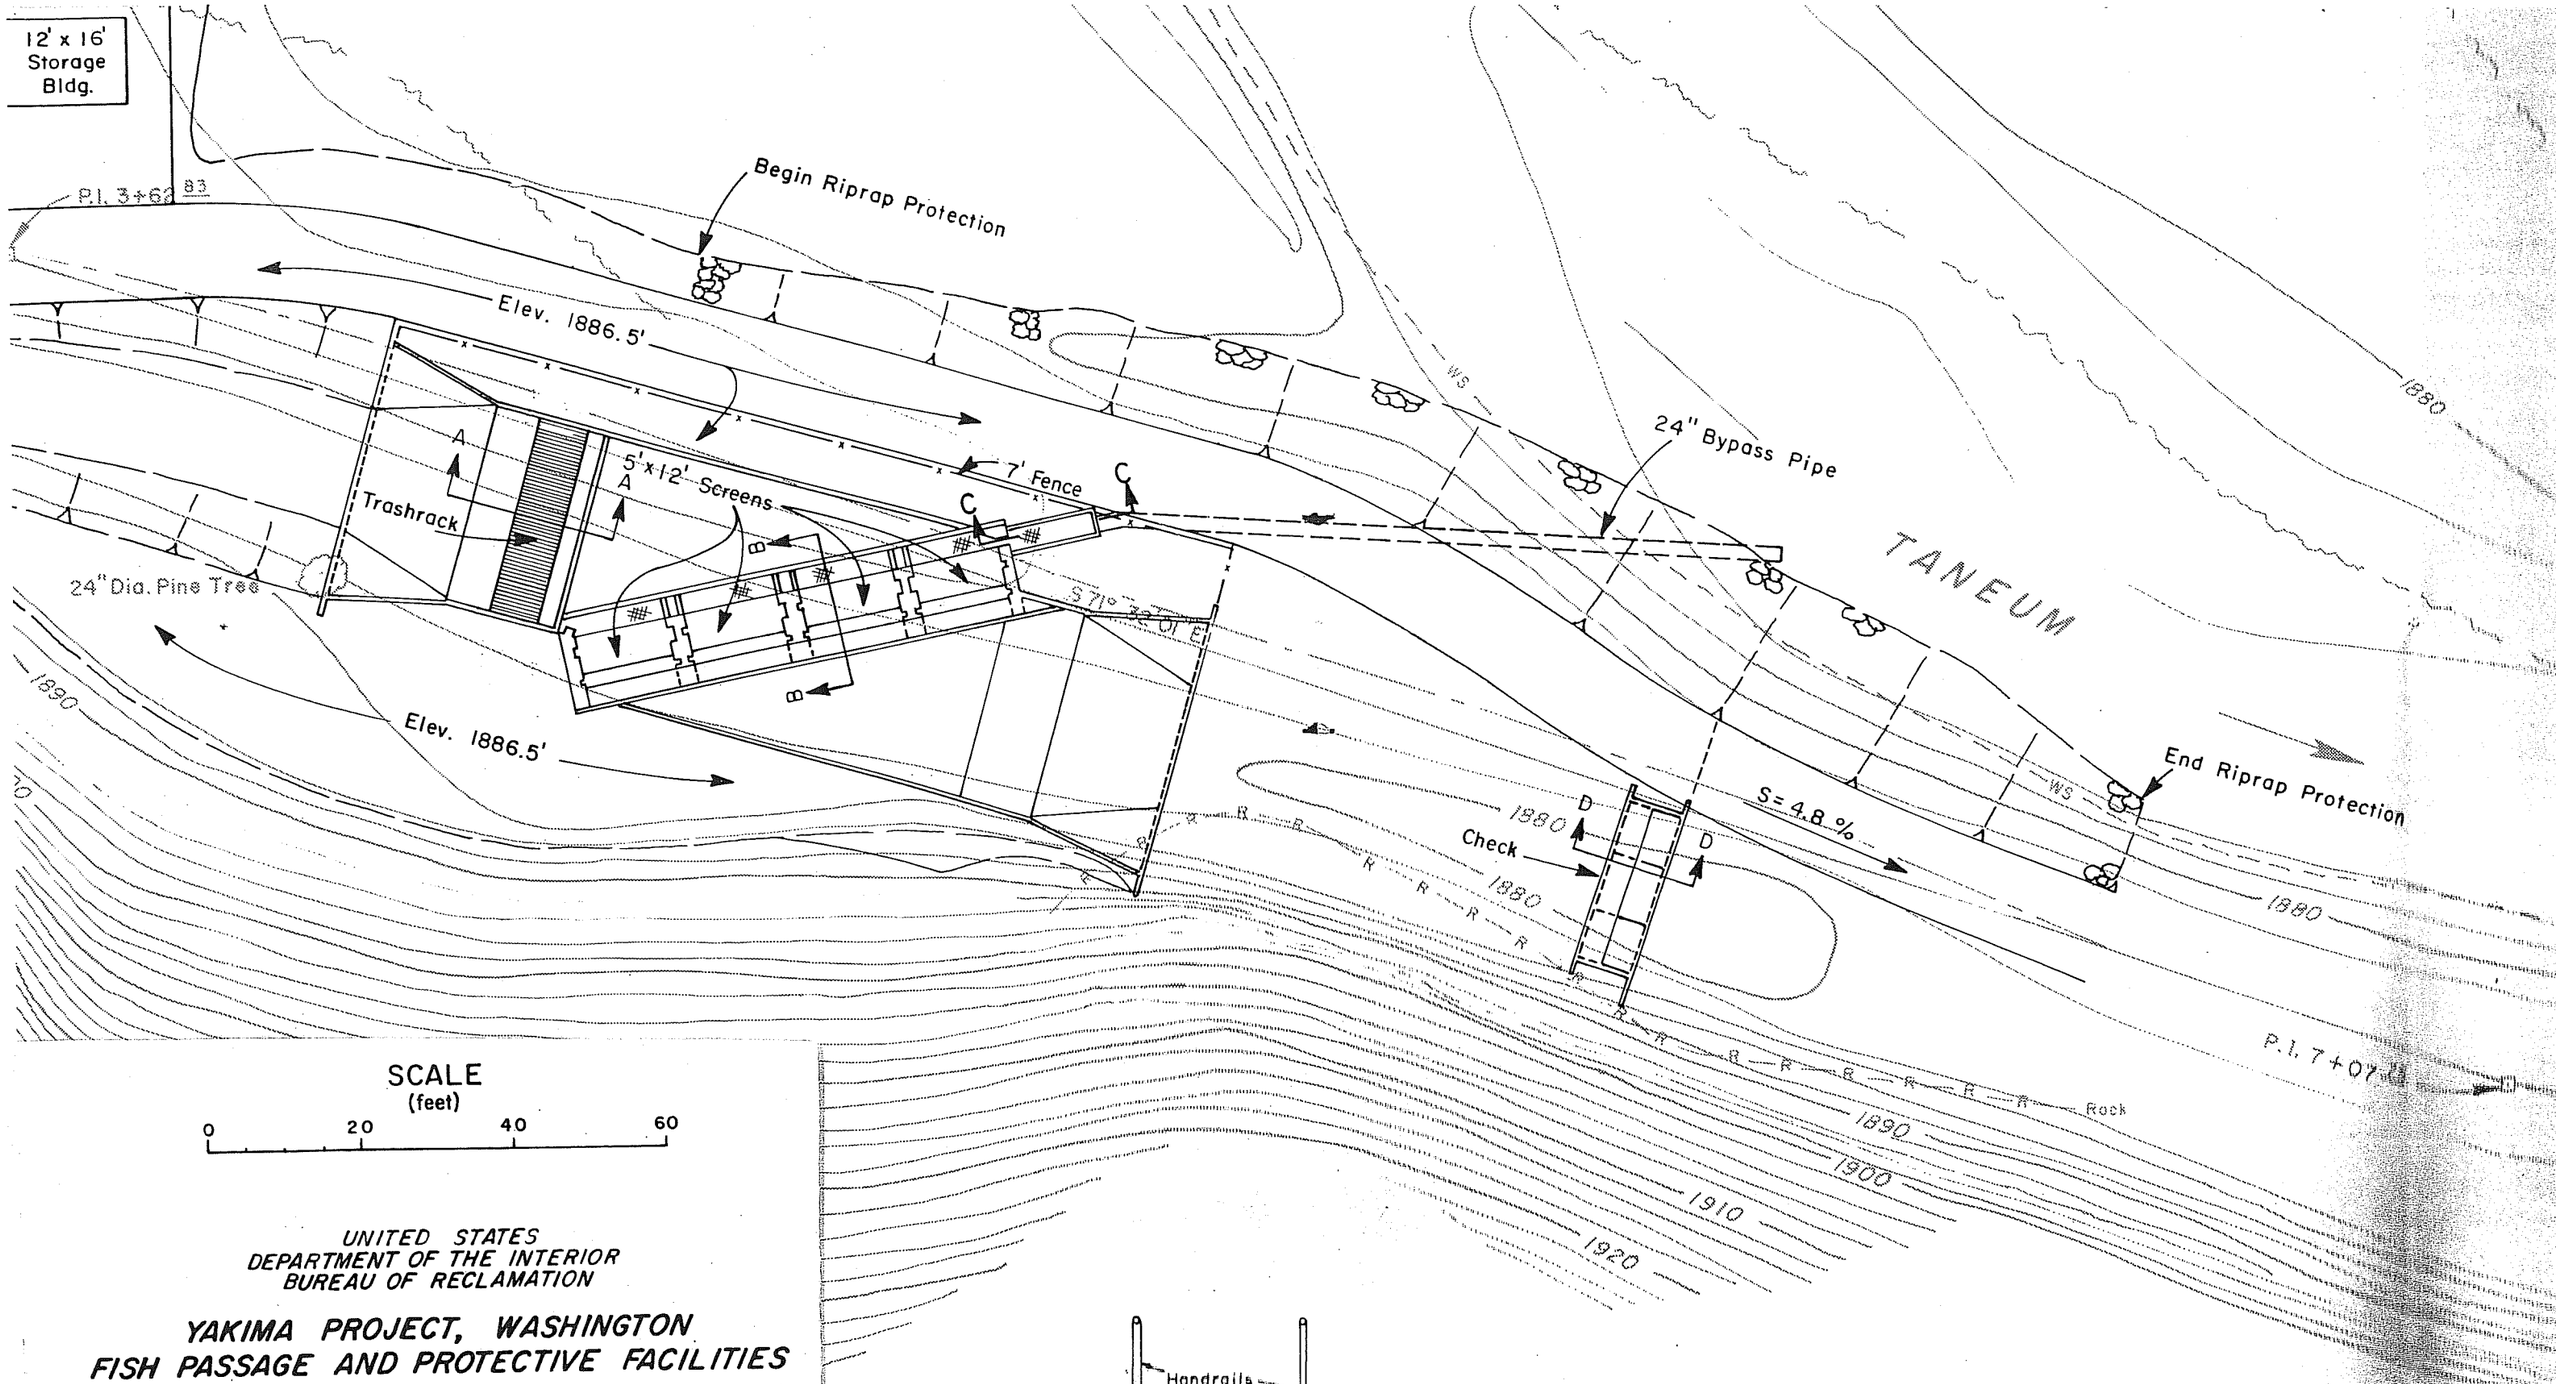

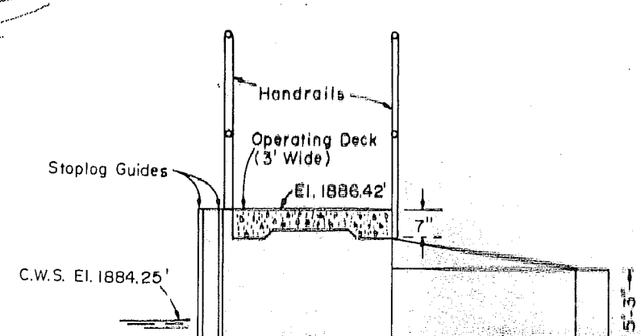

UNITED STATES
DEPARTMENT OF THE INTERIOR
BUREAU OF RECLAMATION

YAKIMA PROJECT, WASHINGTON
FISH PASSAGE AND PROTECTIVE FACILITIES

TANEUM CANAL FISH SCREEN
SITE PLAN & SECTIONS

August 1986

33-100-950