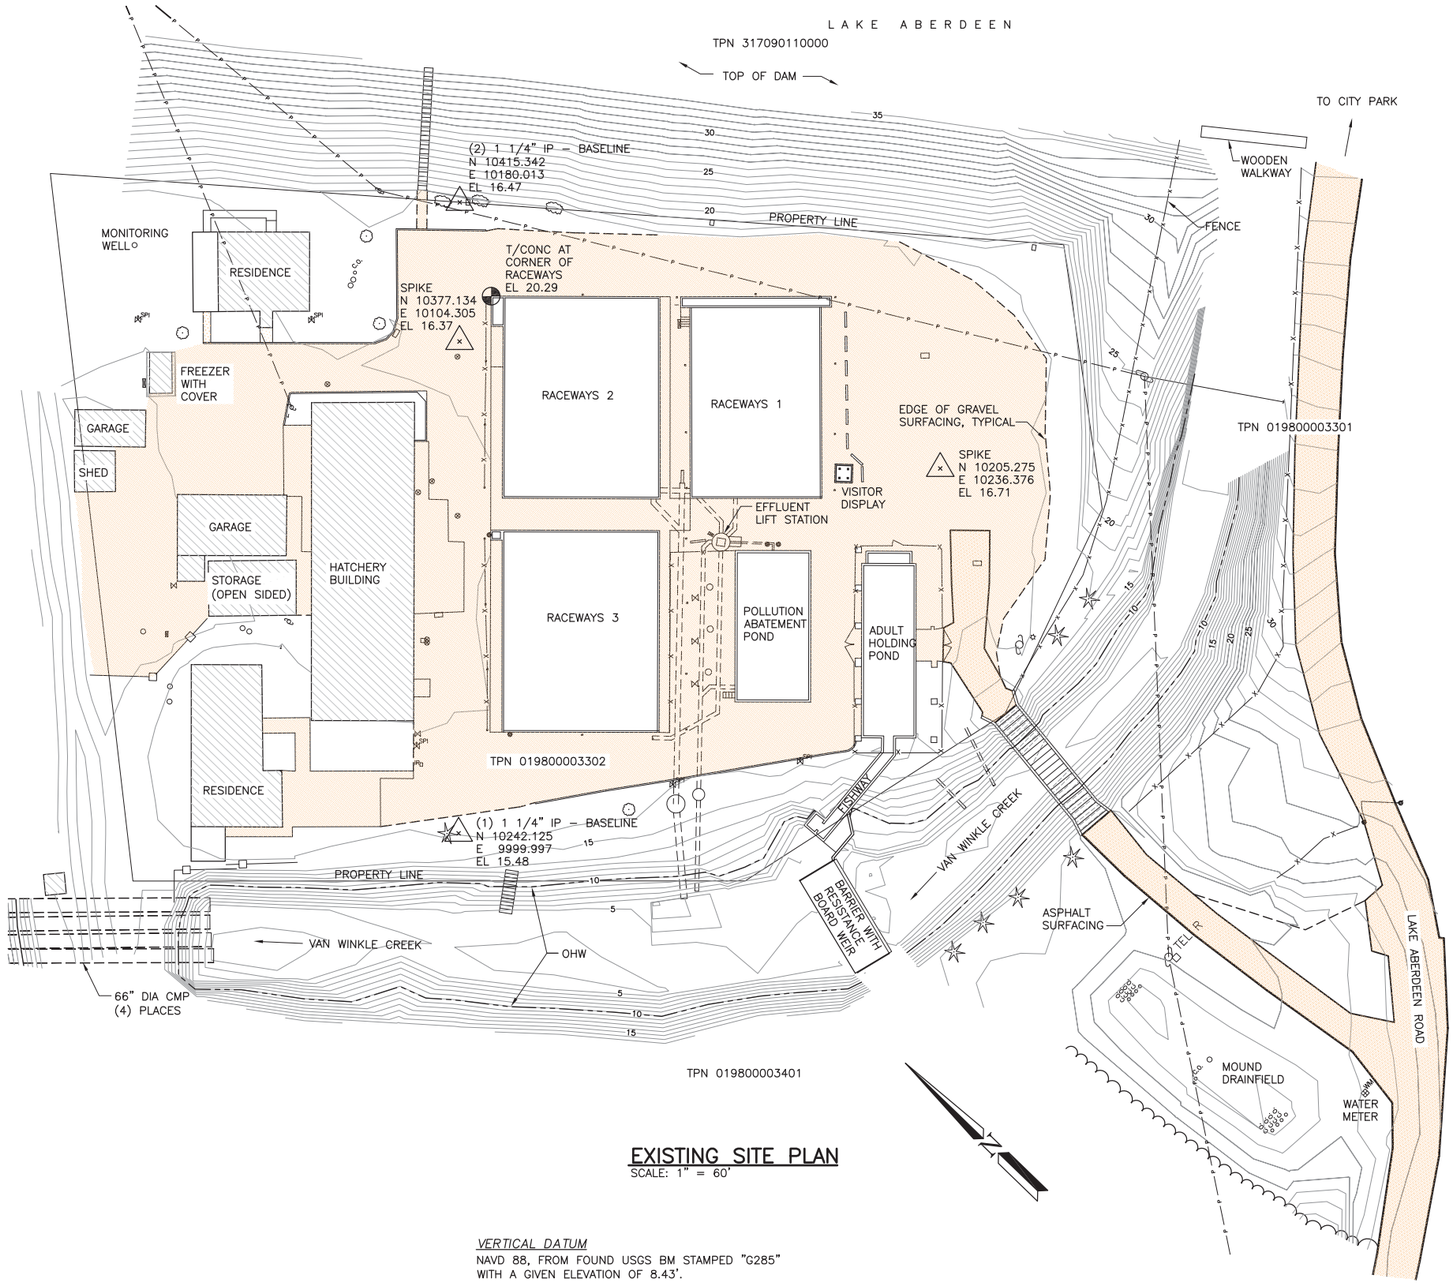

EXISTING SITE PLAN
SCALE: 1" = 60'

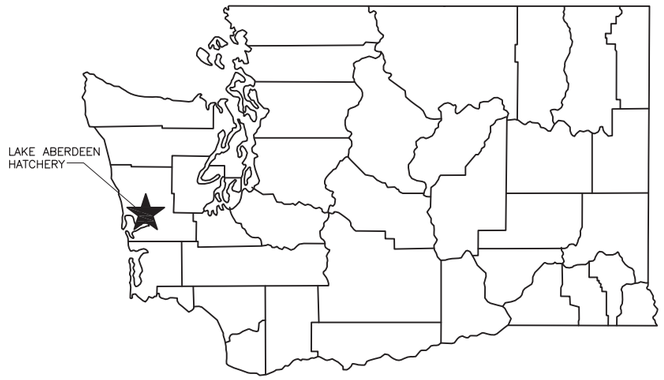

STATE MAP
NOT TO SCALE

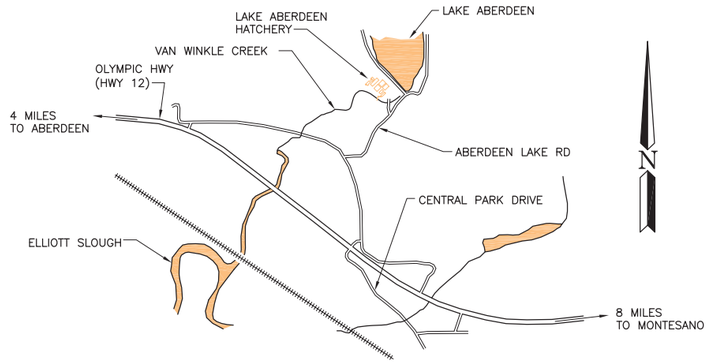

VICINITY MAP
NOT TO SCALE

VERTICAL DATUM
NAVD 88, FROM FOUND USGS BM STAMPED "G285" WITH A GIVEN ELEVATION OF 8.43'.

BASIS OF BEARINGS
FROM WDG ABERDEEN HATCHERTY PLOT PLAN DATED FEB. 1958, BETWEEN BASELINE POINTS 1 AND 2.

PROPERTY INFORMATION	
ADDRESS:	4203 ABERDEEN LAKE ROAD ABERDEEN, WA 98520
COUNTY:	GRAYS HARBOR
PARCEL NUMBER:	019800003302
SECTION:	1
TOWNSHIP:	17 N
RANGE:	6 W

PERMIT DRAWINGS

HDR Fisheries DESIGN CENTER

WASHINGTON STATE
DEPARTMENT OF FISH AND WILDLIFE

SYM	DATE	REVISION DESCRIPTION	BY

APPROVED AND RELEASED FOR CONSTRUCTION

CHIEF ENGINEER ..... DATE: .....
PROGRAM ..... DATE: .....

0 —— 1"
BAR MEASURES ONE INCH ON ORIGINAL DRAWINGS

DESIGNED BY .....
CHECKED BY .....
DRAWN BY .....
DATE December 4, 2012

LAKE ABERDEEN HATCHERY

POLLUTION ABATEMENT POND
EXISTING SITE PLAN,
STATE MAP AND VICINITY MAP

PROJECT NO.

SHEET 1 OF 5

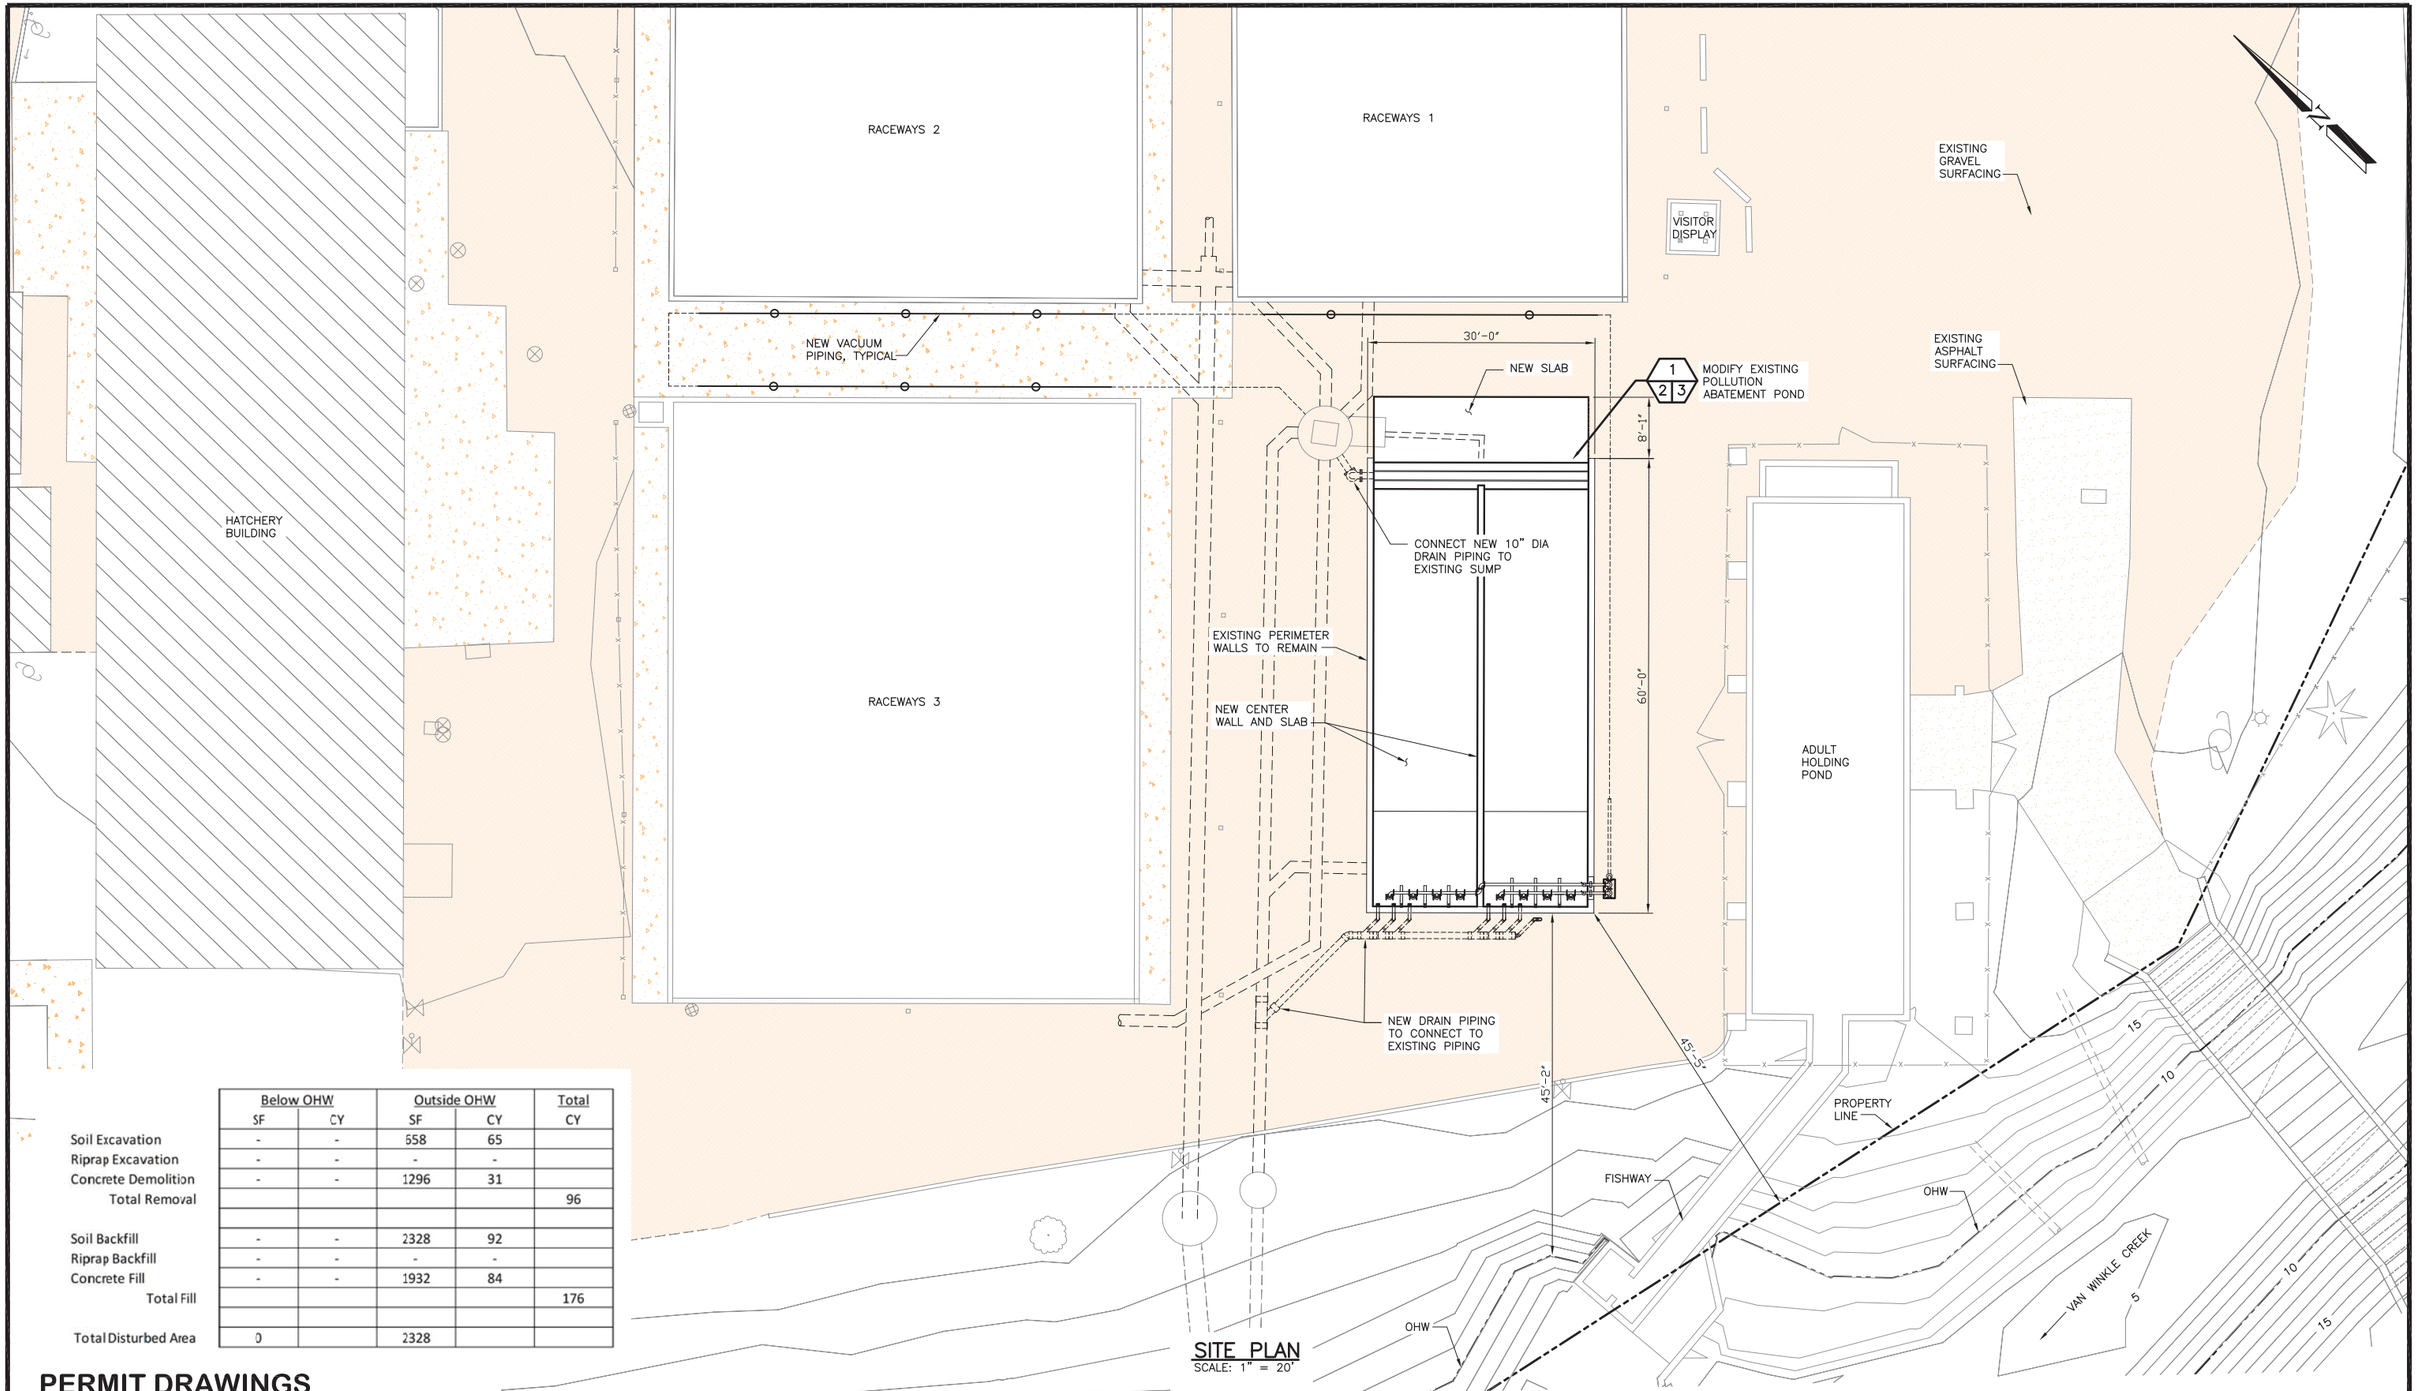

	Below OHW		Outside OHW		Total
	SF	CY	SF	CY	CY
Soil Excavation	-	-	558	65	
Riprap Excavation	-	-	-	-	
Concrete Demolition	-	-	1296	31	
Total Removal					96
Soil Backfill	-	-	2328	92	
Riprap Backfill	-	-	-	-	
Concrete Fill	-	-	1932	84	
Total Fill					176
Total Disturbed Area	0		2328		

SITE PLAN
SCALE: 1" = 20'

PERMIT DRAWINGS

HDR Fisheries DESIGN CENTER

WASHINGTON STATE DEPARTMENT OF FISH AND WILDLIFE

SYM	DATE	REVISION DESCRIPTION	BY

APPROVED AND RELEASED FOR CONSTRUCTION

CHIEF ENGINEER ..... DATE: .....

PROGRAM ..... DATE: .....

0 —— 1"
BAR MEASURES ONE INCH ON ORIGINAL DRAWINGS

DESIGNED BY _____
CHECKED BY _____
DRAWN BY _____
DATE December 4, 2012

LAKE ABERDEEN HATCHERY

POLLUTION ABATEMENT POND

SITE PLAN

PROJECT NO.

SHEET 2 OF 5

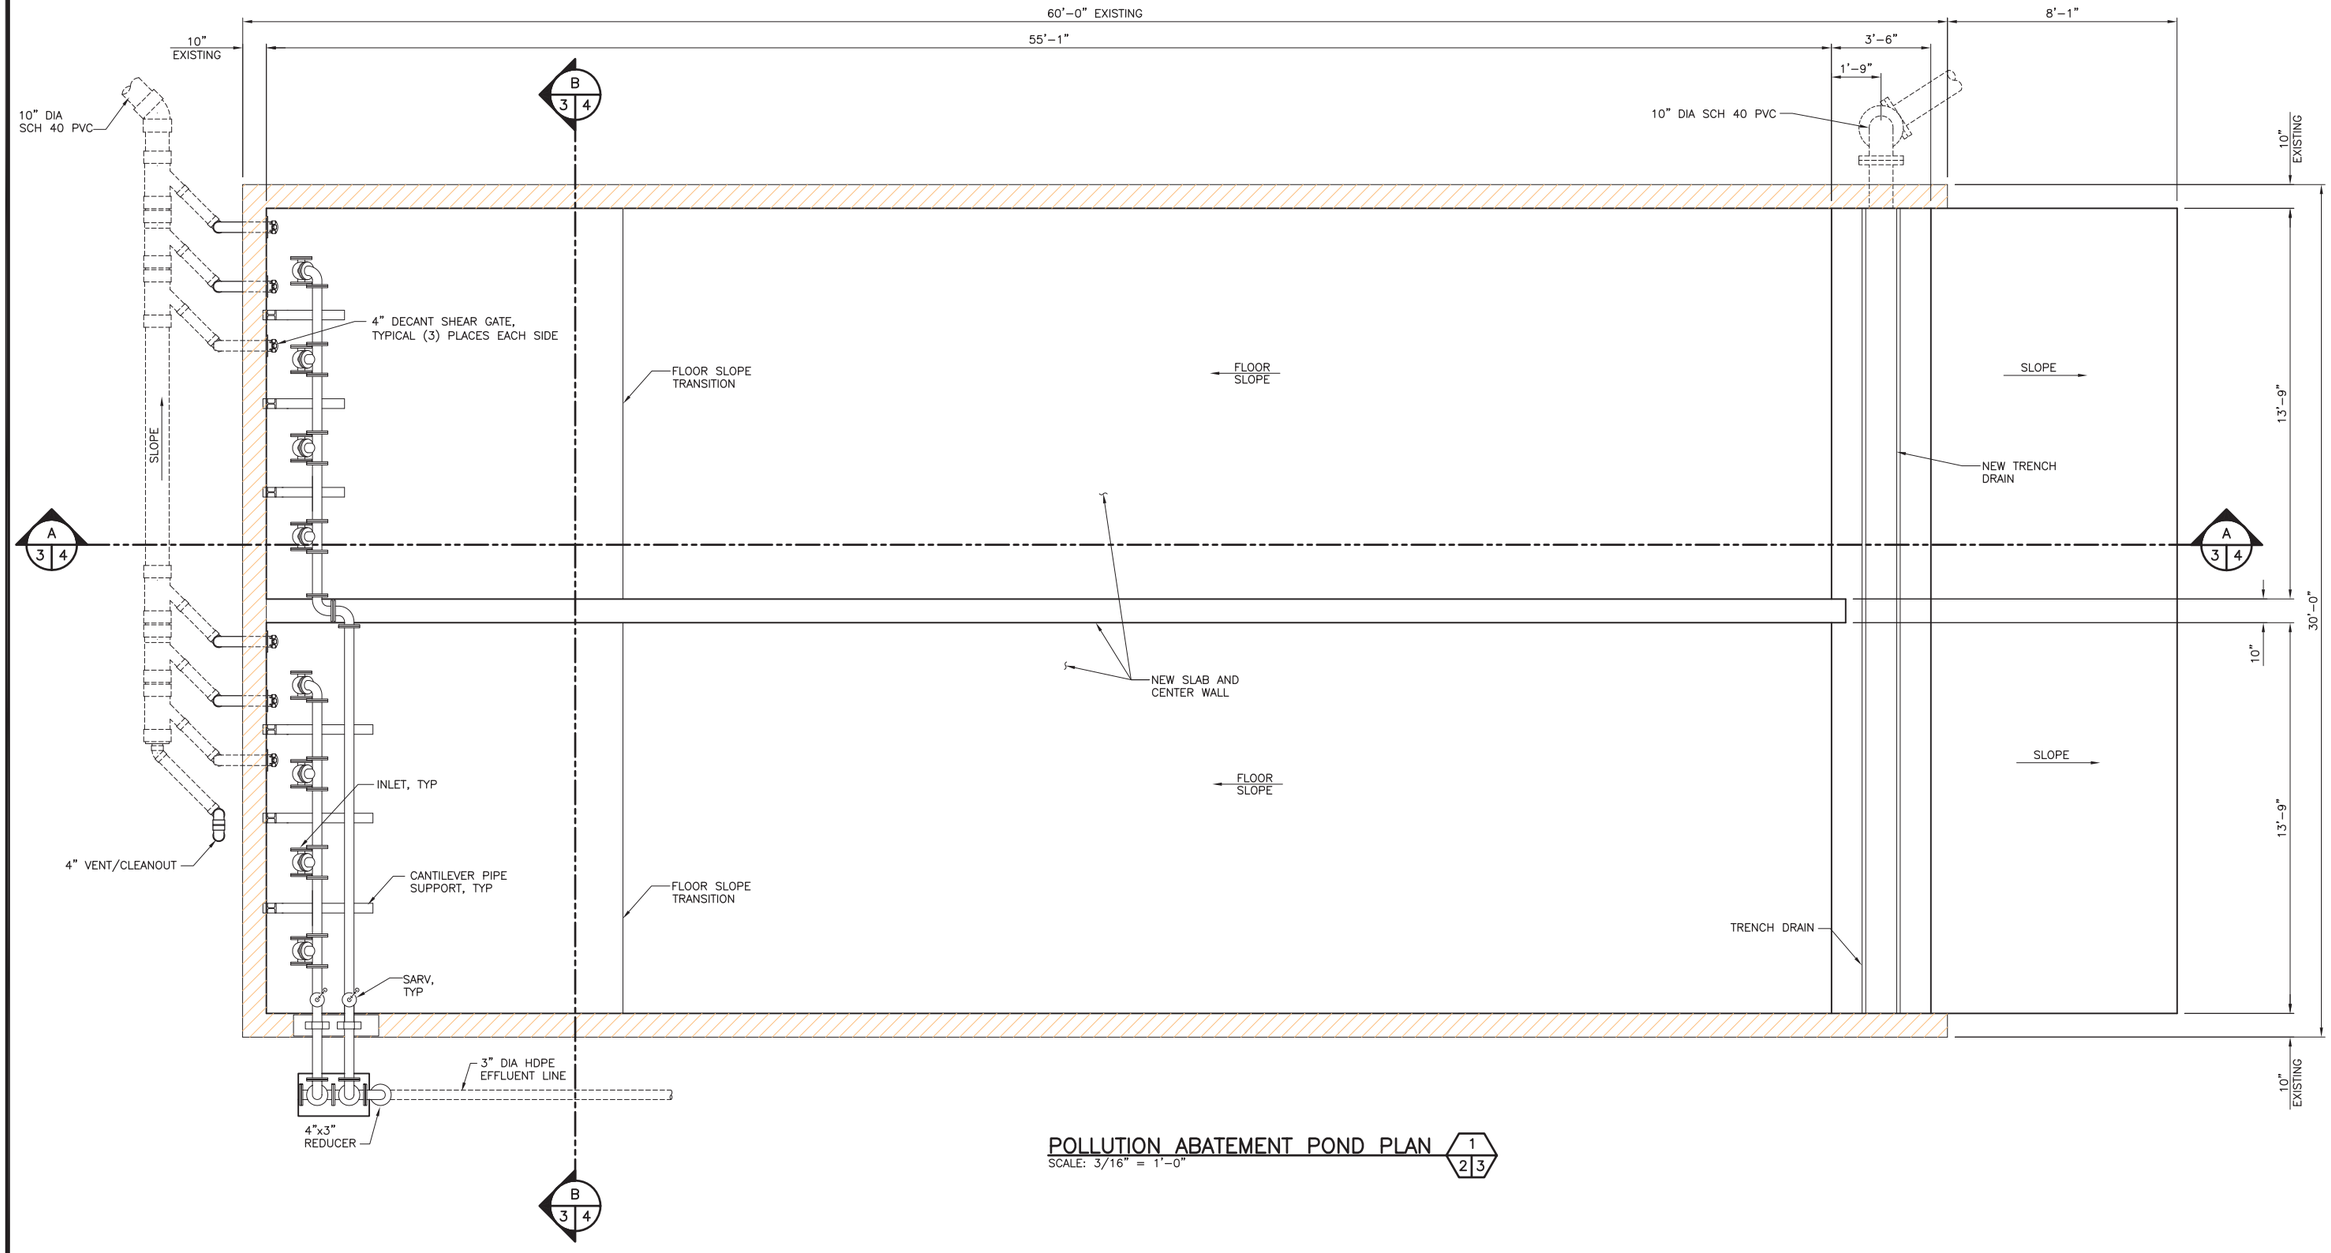

POLLUTION ABATEMENT POND PLAN

SCALE: 3/16" = 1'–0"

1
2 3

PERMIT DRAWINGS

HDR Fisheries DESIGN CENTER

WASHINGTON STATE DEPARTMENT OF FISH AND WILDLIFE

SYM	DATE	REVISION DESCRIPTION	BY
		APPROVED AND RELEASED FOR CONSTRUCTION	

CHIEF ENGINEER ..... DATE: .....

PROGRAM ..... DATE: .....

0 —— 1"
BAR MEASURES ONE INCH ON ORIGINAL DRAWINGS

DESIGNED BY _____
CHECKED BY _____
DRAWN BY _____
DATE December 4, 2012

LAKE ABERDEEN HATCHERY

POLLUTION ABATEMENT POND

PLAN

PROJECT NO.

SHEET 3 OF 5

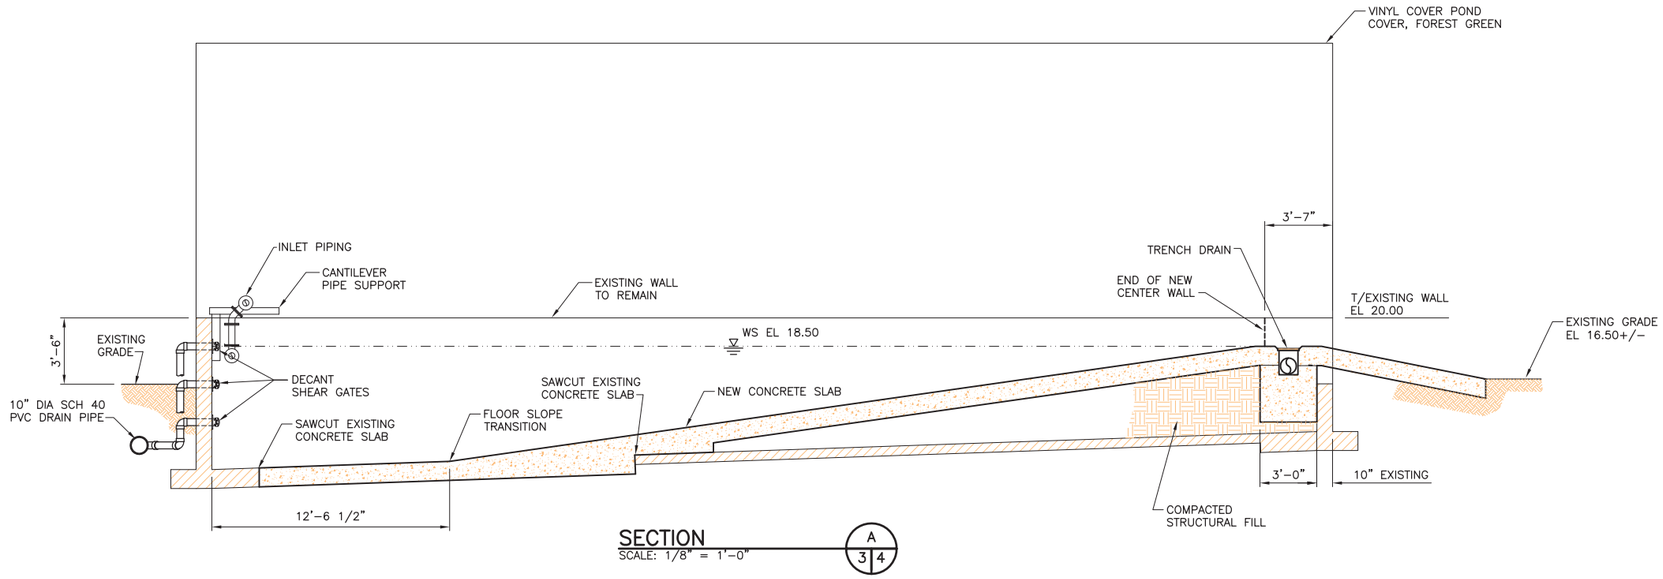

SECTION
SCALE: 1/8" = 1'-0"

A
3 | 4

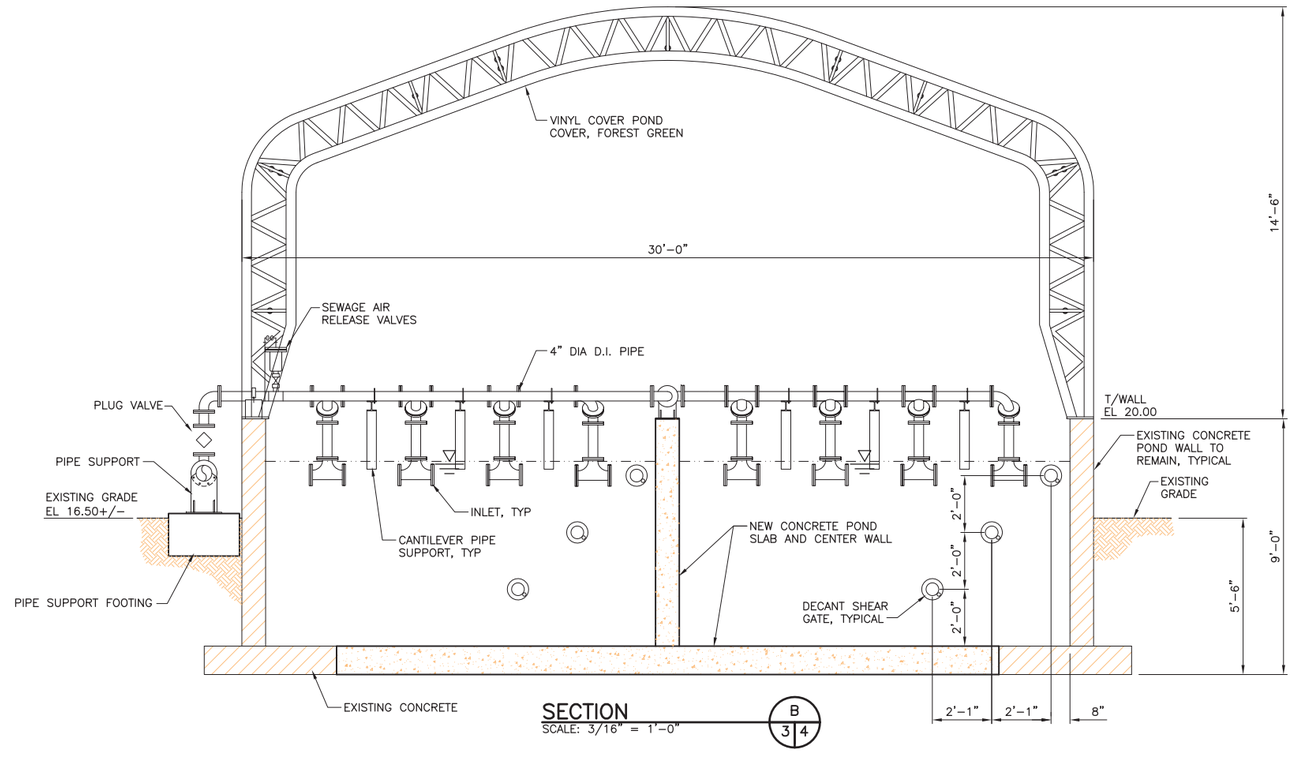

SECTION
SCALE: 3/16" = 1'-0"

B
3 | 4

PERMIT DRAWINGS

HDR Fisheries DESIGN CENTER

WASHINGTON STATE
DEPARTMENT OF FISH AND WILDLIFE

SYM	DATE	REVISION DESCRIPTION	BY

APPROVED AND RELEASED FOR CONSTRUCTION

CHIEF ENGINEER ..... DATE: .....

PROGRAM ..... DATE: .....

0 —— 1"
BAR MEASURES
ONE INCH ON
ORIGINAL DRAWINGS

DESIGNED BY _____
CHECKED BY _____
DRAWN BY _____
DATE December 4, 2012

LAKE ABERDEEN HATCHERY

POLLUTION ABATEMENT POND

SECTIONS

PROJECT NO.

SHEET 4 OF 5

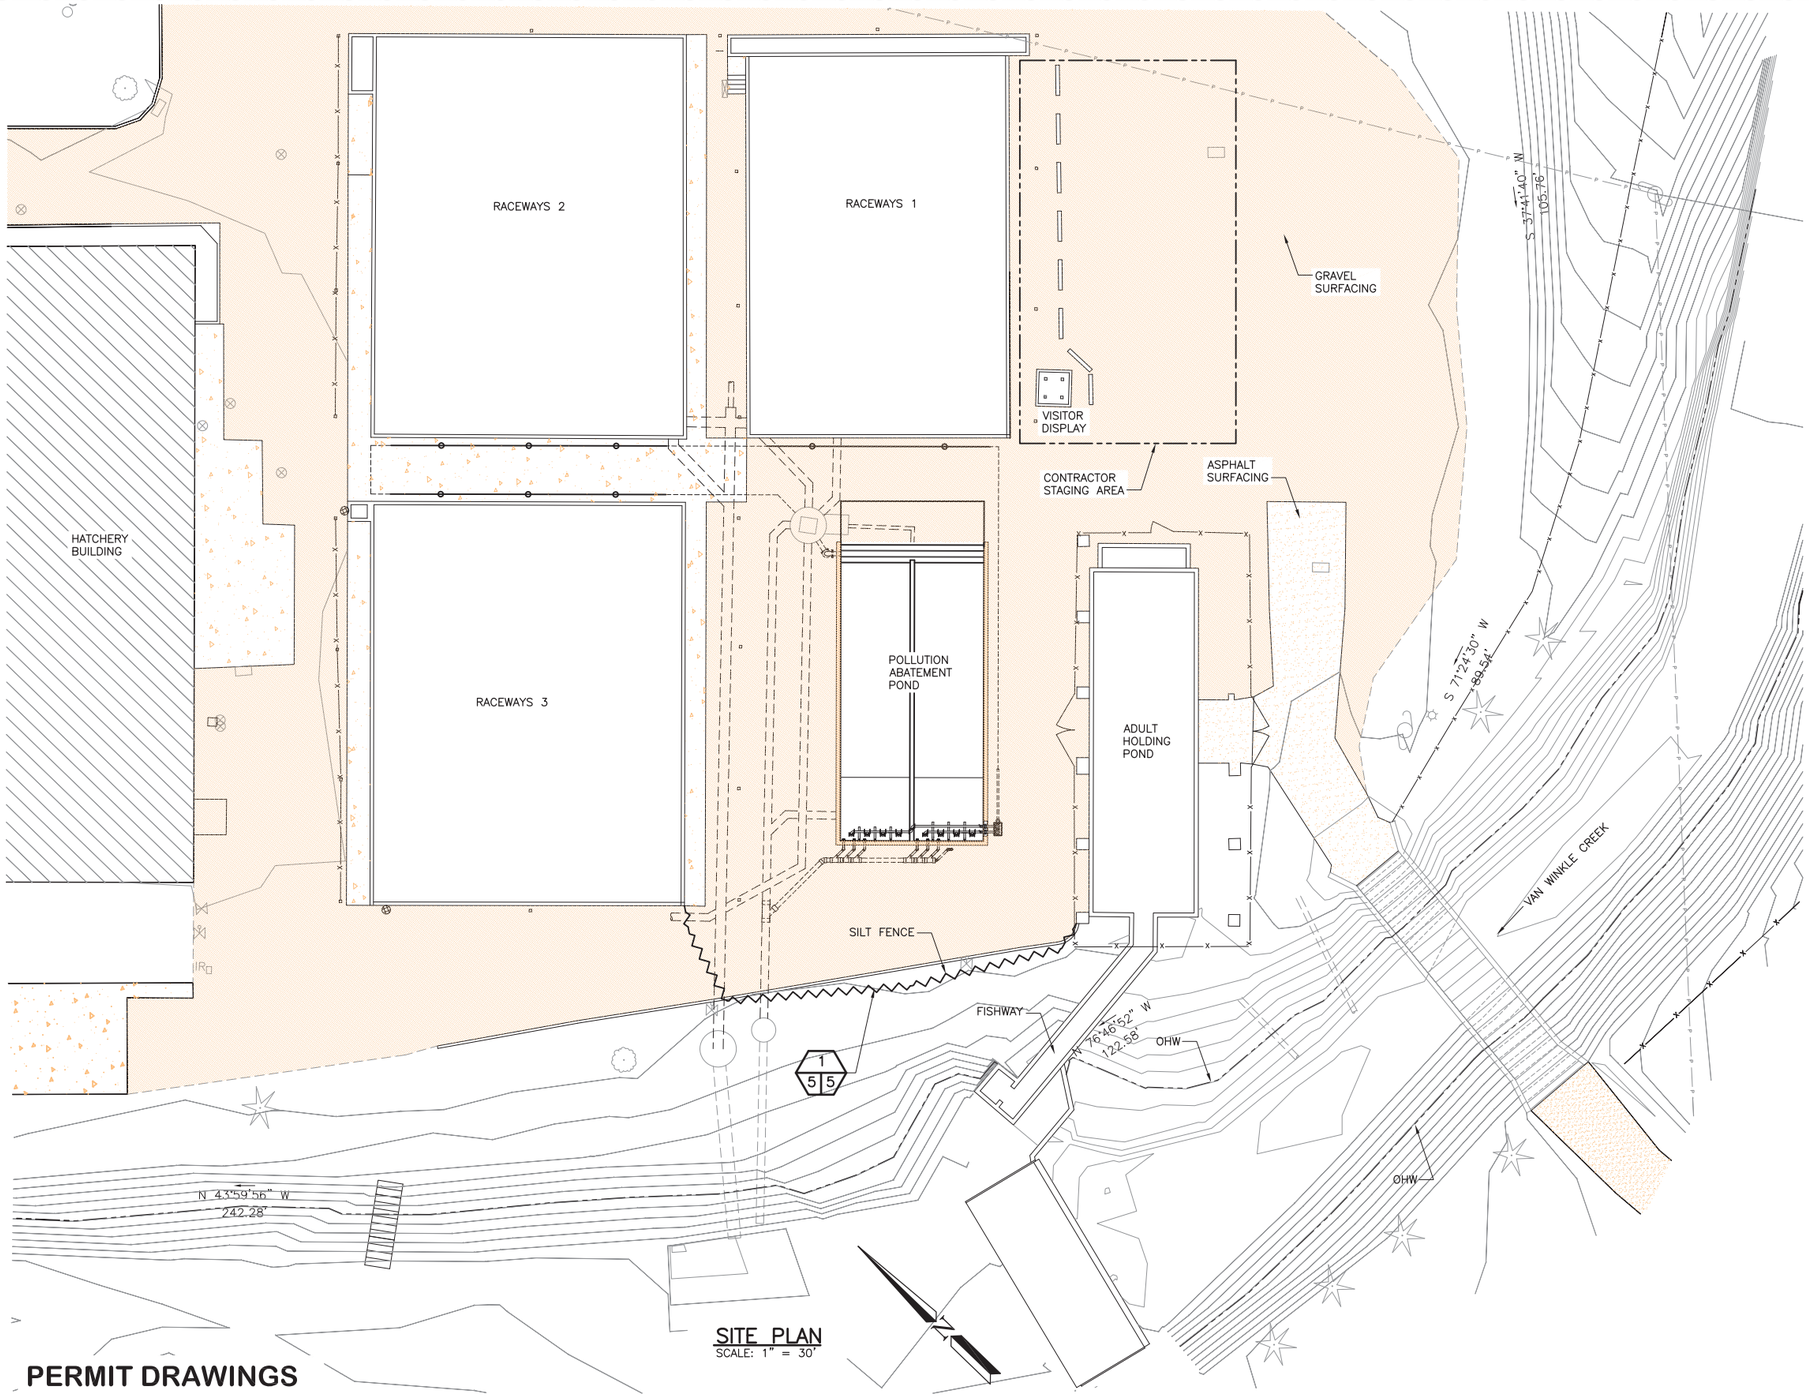

SITE PLAN
SCALE: 1" = 30'

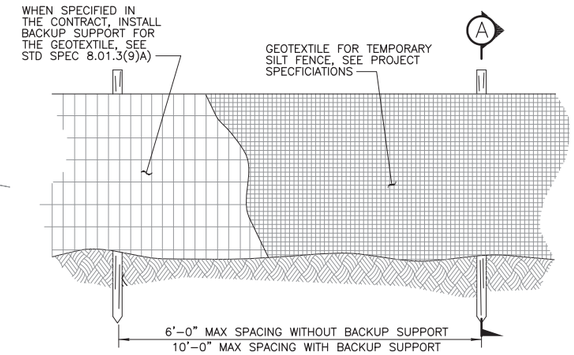

ELEVATION VIEW

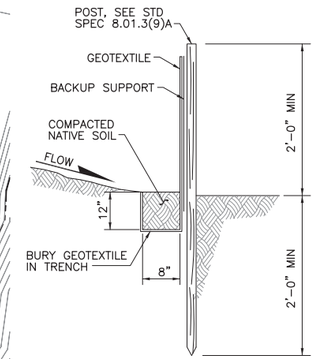

SECTION (A)

NOTES:

1. MAXIMIZE DETENTION OF STORMWATER BY PLACING FENCE AS FAR AWAY FROM TOE OF SLOPE AS POSSIBLE WITHOUT ENCROACHING ON SENSITIVE AREAS OR OUTSIDE OF THE CLEARING BOUNDARIES.
2. INSTALL SILT FENCING ALONG CONTOURS WHENEVER POSSIBLE.
3. INSTALL THE ENDS OF THE SILT FENCE TO POINT SLIGHTLY UP SLOPE TO PREVENT SEDIMENT FROM FLOWING AROUND THE ENDS OF THE FENCE.
4. PERFORM MAINTENANCE IN ACCORDANCE WITH PROJECT SPECIFICATIONS.

SILT FENCE
NOT TO SCALE

1
5 5

PERMIT DRAWINGS

HDR Fisheries DESIGN CENTER

WASHINGTON STATE
DEPARTMENT OF FISH AND WILDLIFE

SYM	DATE	REVISION DESCRIPTION	BY

APPROVED AND RELEASED FOR CONSTRUCTION

CHIEF ENGINEER ..... DATE: .....

PROGRAM ..... DATE: .....

0 —— 1"
BAR MEASURES ONE INCH ON ORIGINAL DRAWINGS

DESIGNED BY _____
CHECKED BY _____
DRAWN BY _____
DATE December 4, 2012

LAKE ABERDEEN HATCHERY

POLLUTION ABATEMENT POND
EROSION CONTROL PLAN AND SECTION

PROJECT NO.

SHEET 5 OF 5