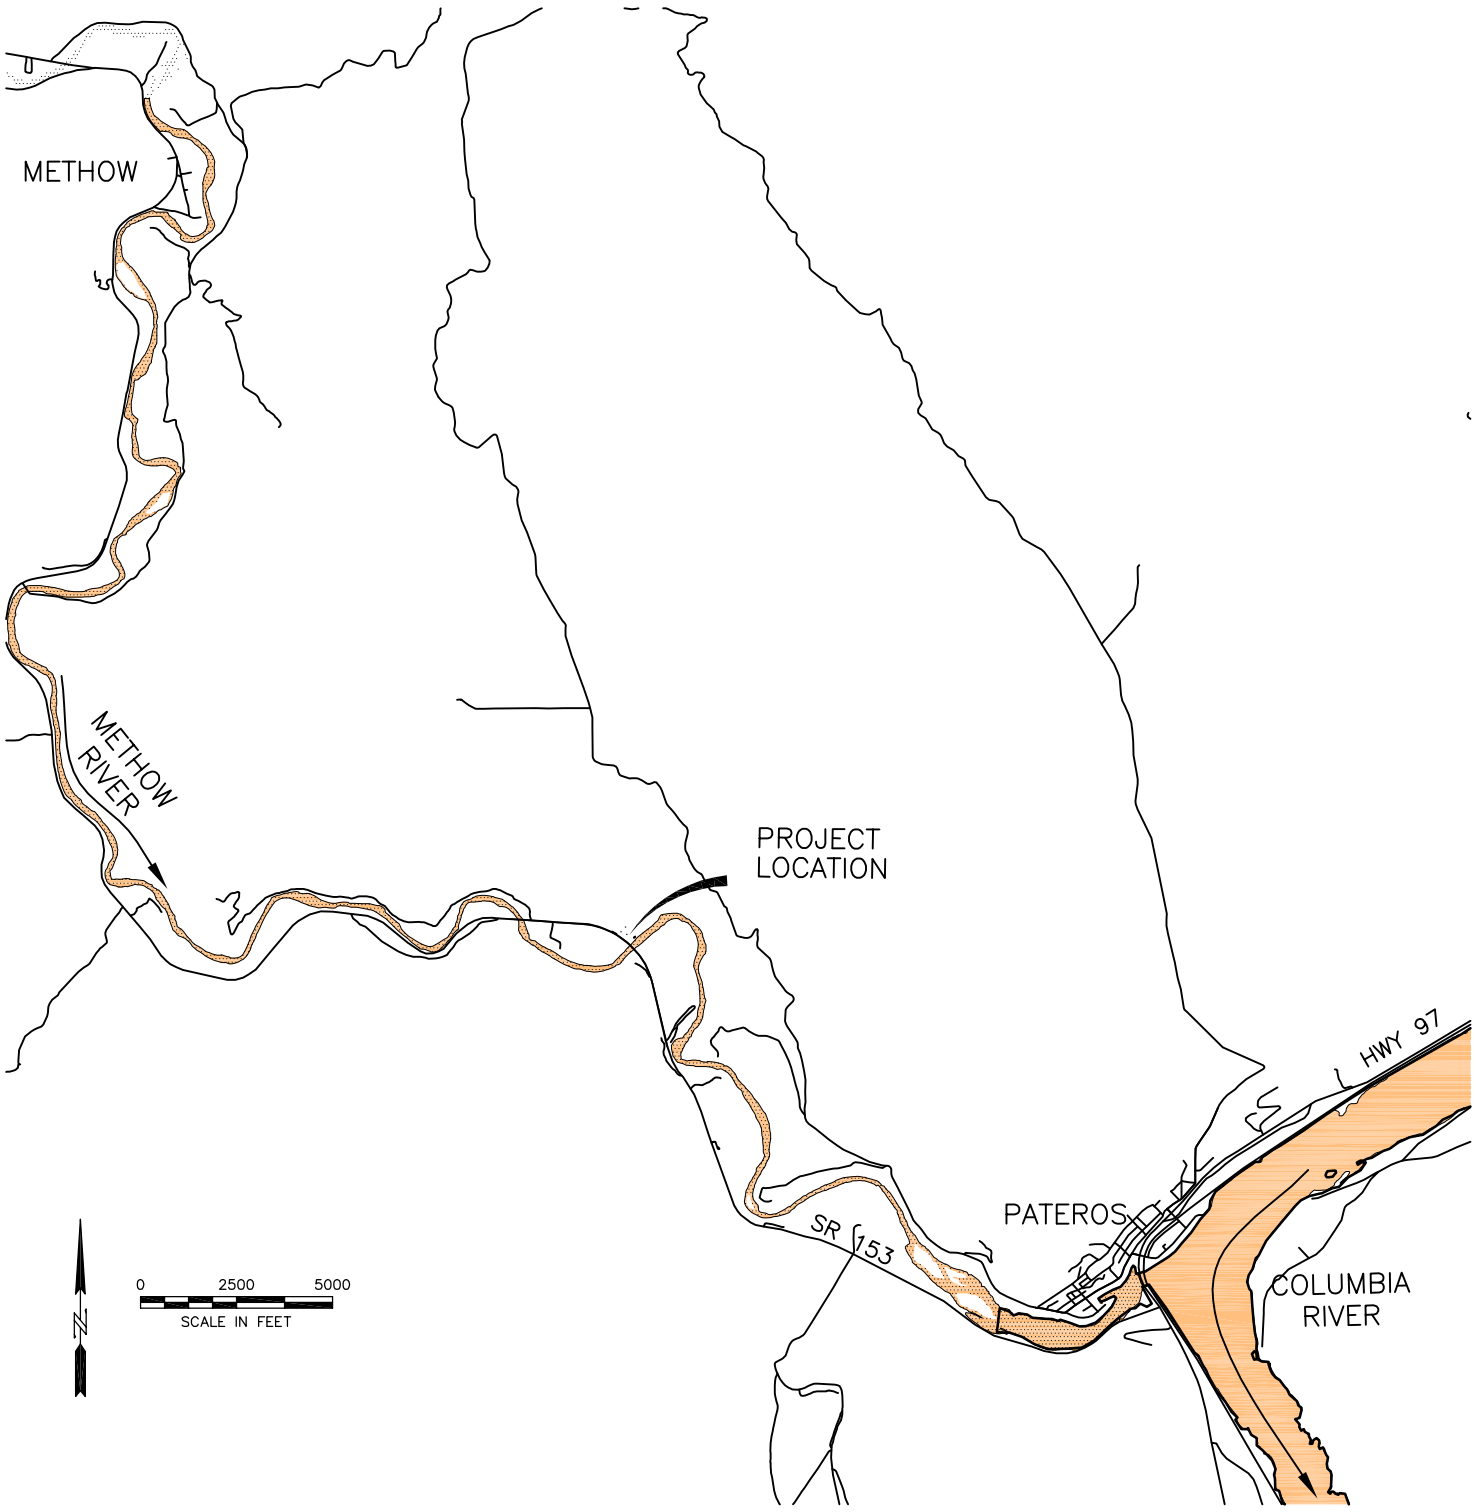

ENG. PROJECT NO. ON:R2:12–4

PORTION OF: S.28, T30N, R23E, WM

REFERENCE NUMBER:

APPLICANT:
WASHINGTON DEPT. of FISH & WILDLIFE
600 CAPITOL WAY N.
OLYMPIA, WA 98501–1091

ADJACENT PROPERTY OWNER:
1. METHOW TRADING CO., LLC
2 TIMOTHY & MELANIE WILLIAMS

PROJECT LOCATION (ADDRESS):
METHOW WLA
376 HWY 153
PATEROS, WA

LAT/LONG:
DATUM: H: NAD83/91 V: NGCD29
SHEET 1 OF 8 DATE: 12/21/2012

PROPOSED PROJECT:
METHOW RIVER ACCESS

IN: METHOW RIVER
NEAR/AT: PATEROS
COUNTY: OKANOGAN
STATE: WA

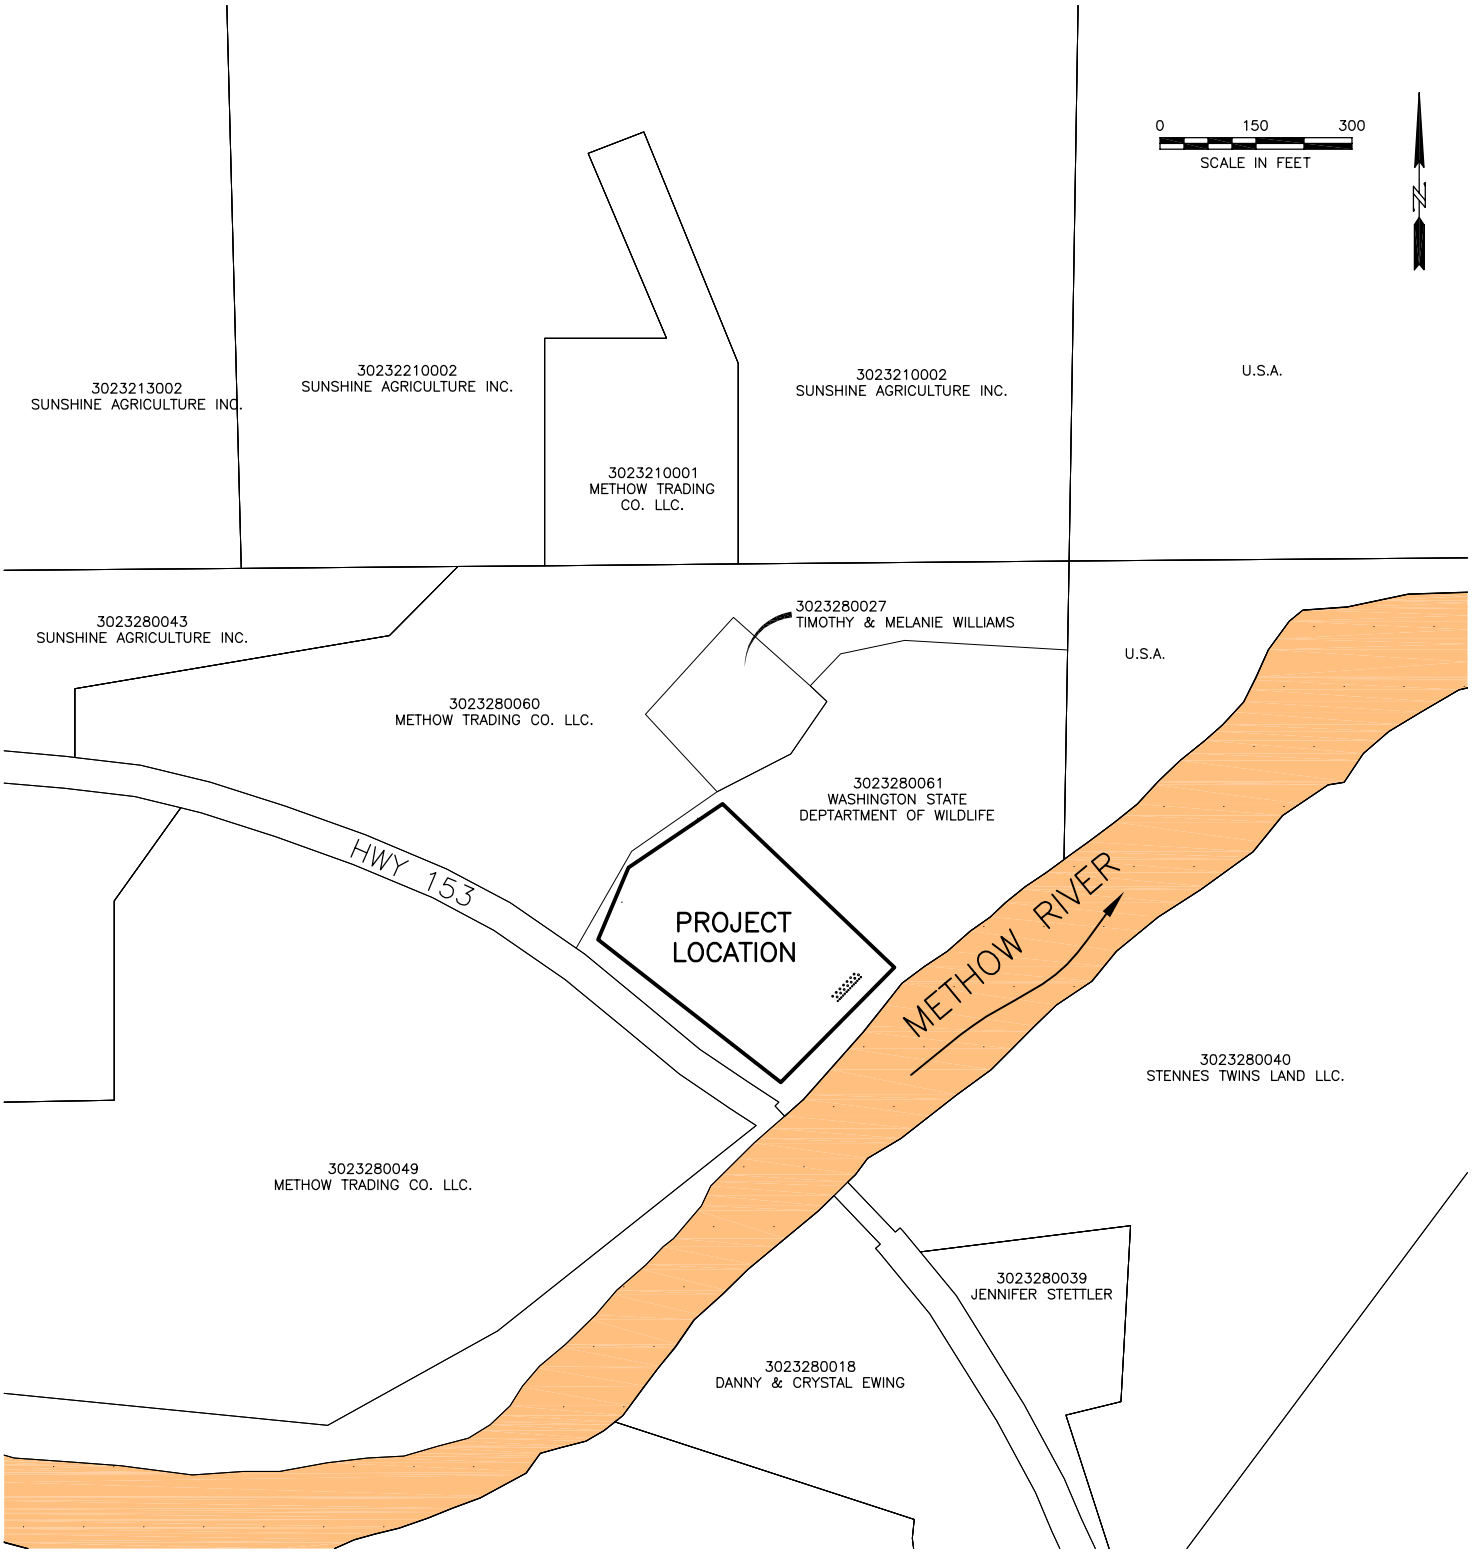

REFERENCE NUMBER:

APPLICANT NAME:
WASHINGTON DEPT. of FISH & WILDLIFE

PROPOSED PROJECT:
METHOW RIVER ACCESS

LOCATION: METHOW WLA

SHEET 2 OF 8 DATE: 12/21/2012

ENG. PROJECT NO. ON:R2:12-4

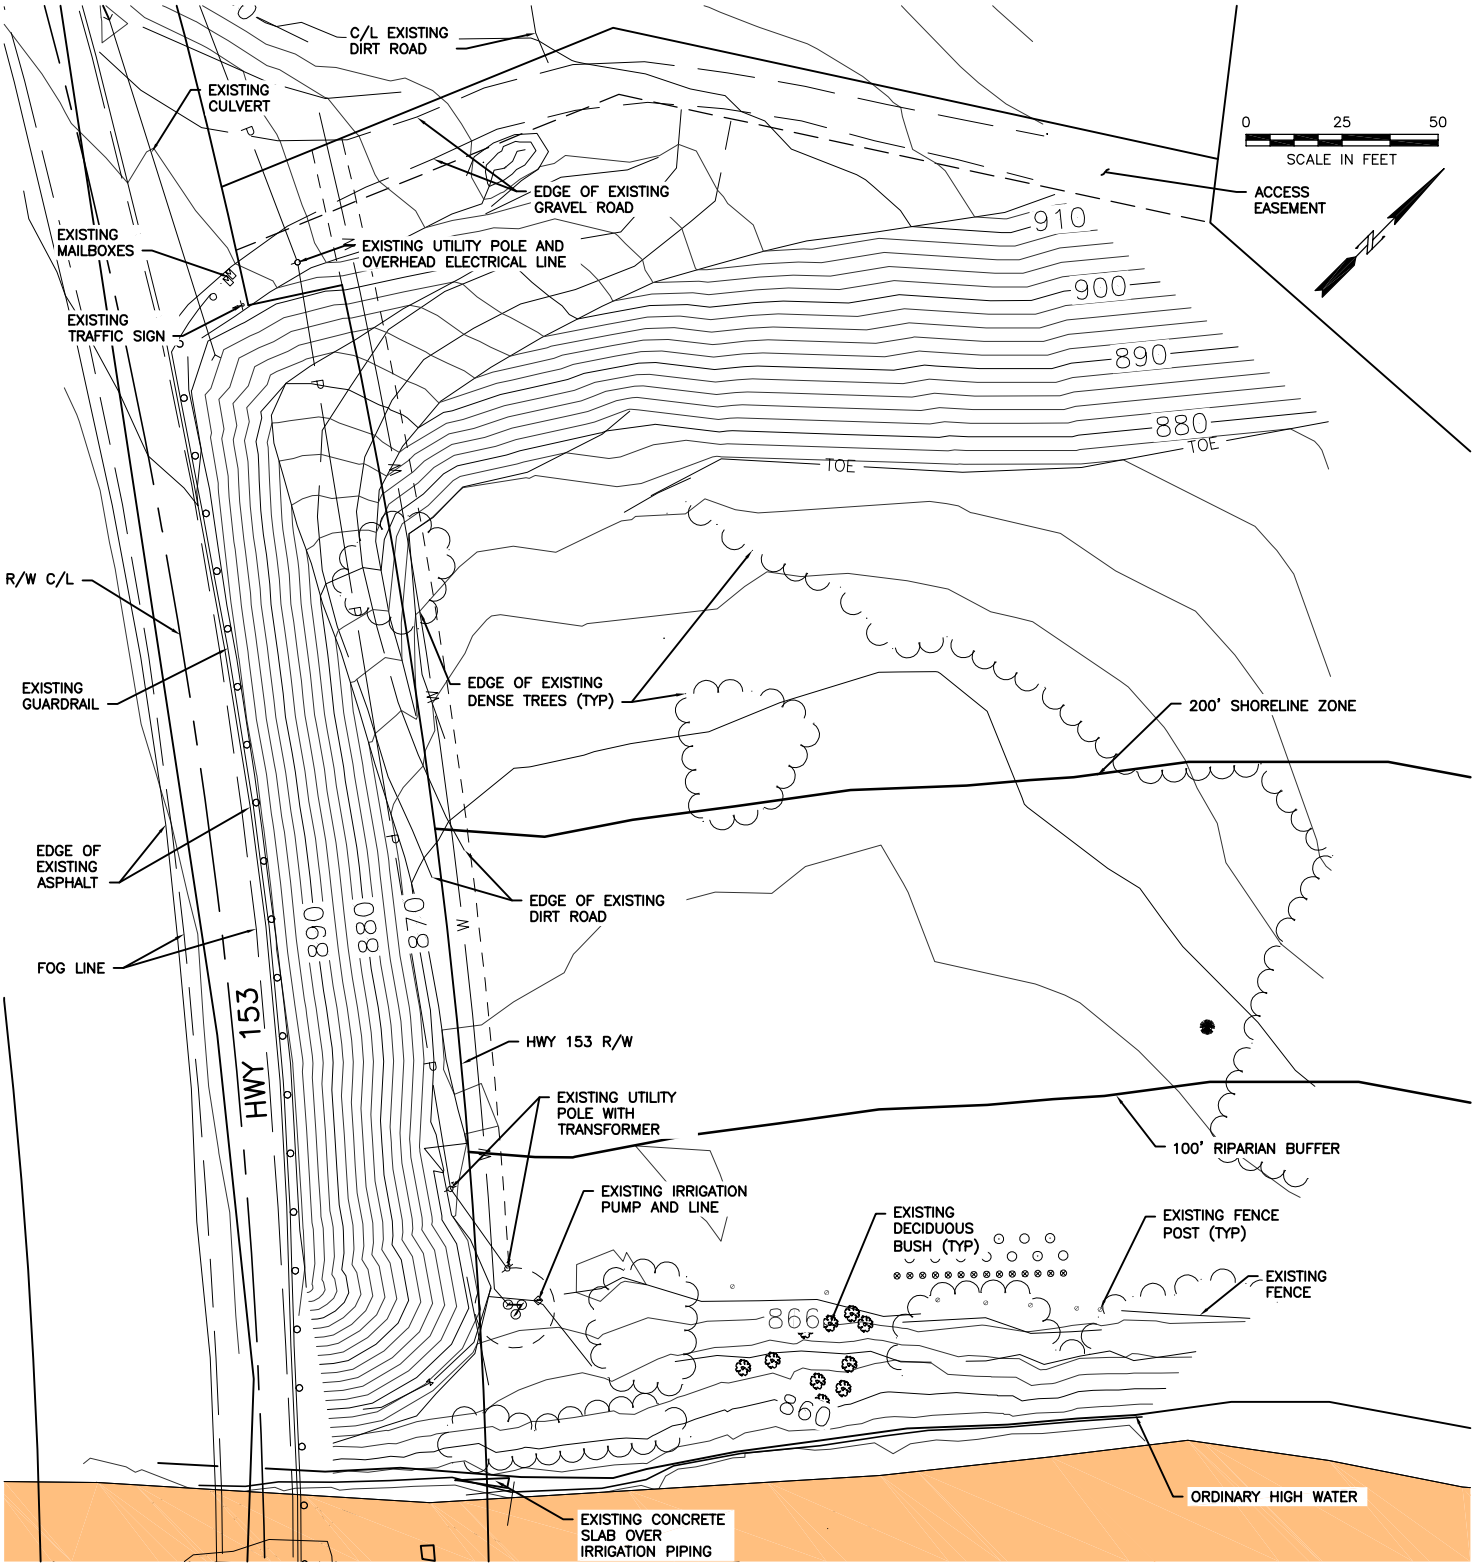

REFERENCE NUMBER:

APPLICANT NAME:
WASHINGTON DEPT. of FISH & WILDLIFE

PROPOSED PROJECT:
METHOW RIVER ACCESS

LOCATION: METHOW WLA

SHEET 3 OF 8 DATE: 12/21/2012

ENG. PROJECT NO. ON:R2:12-4

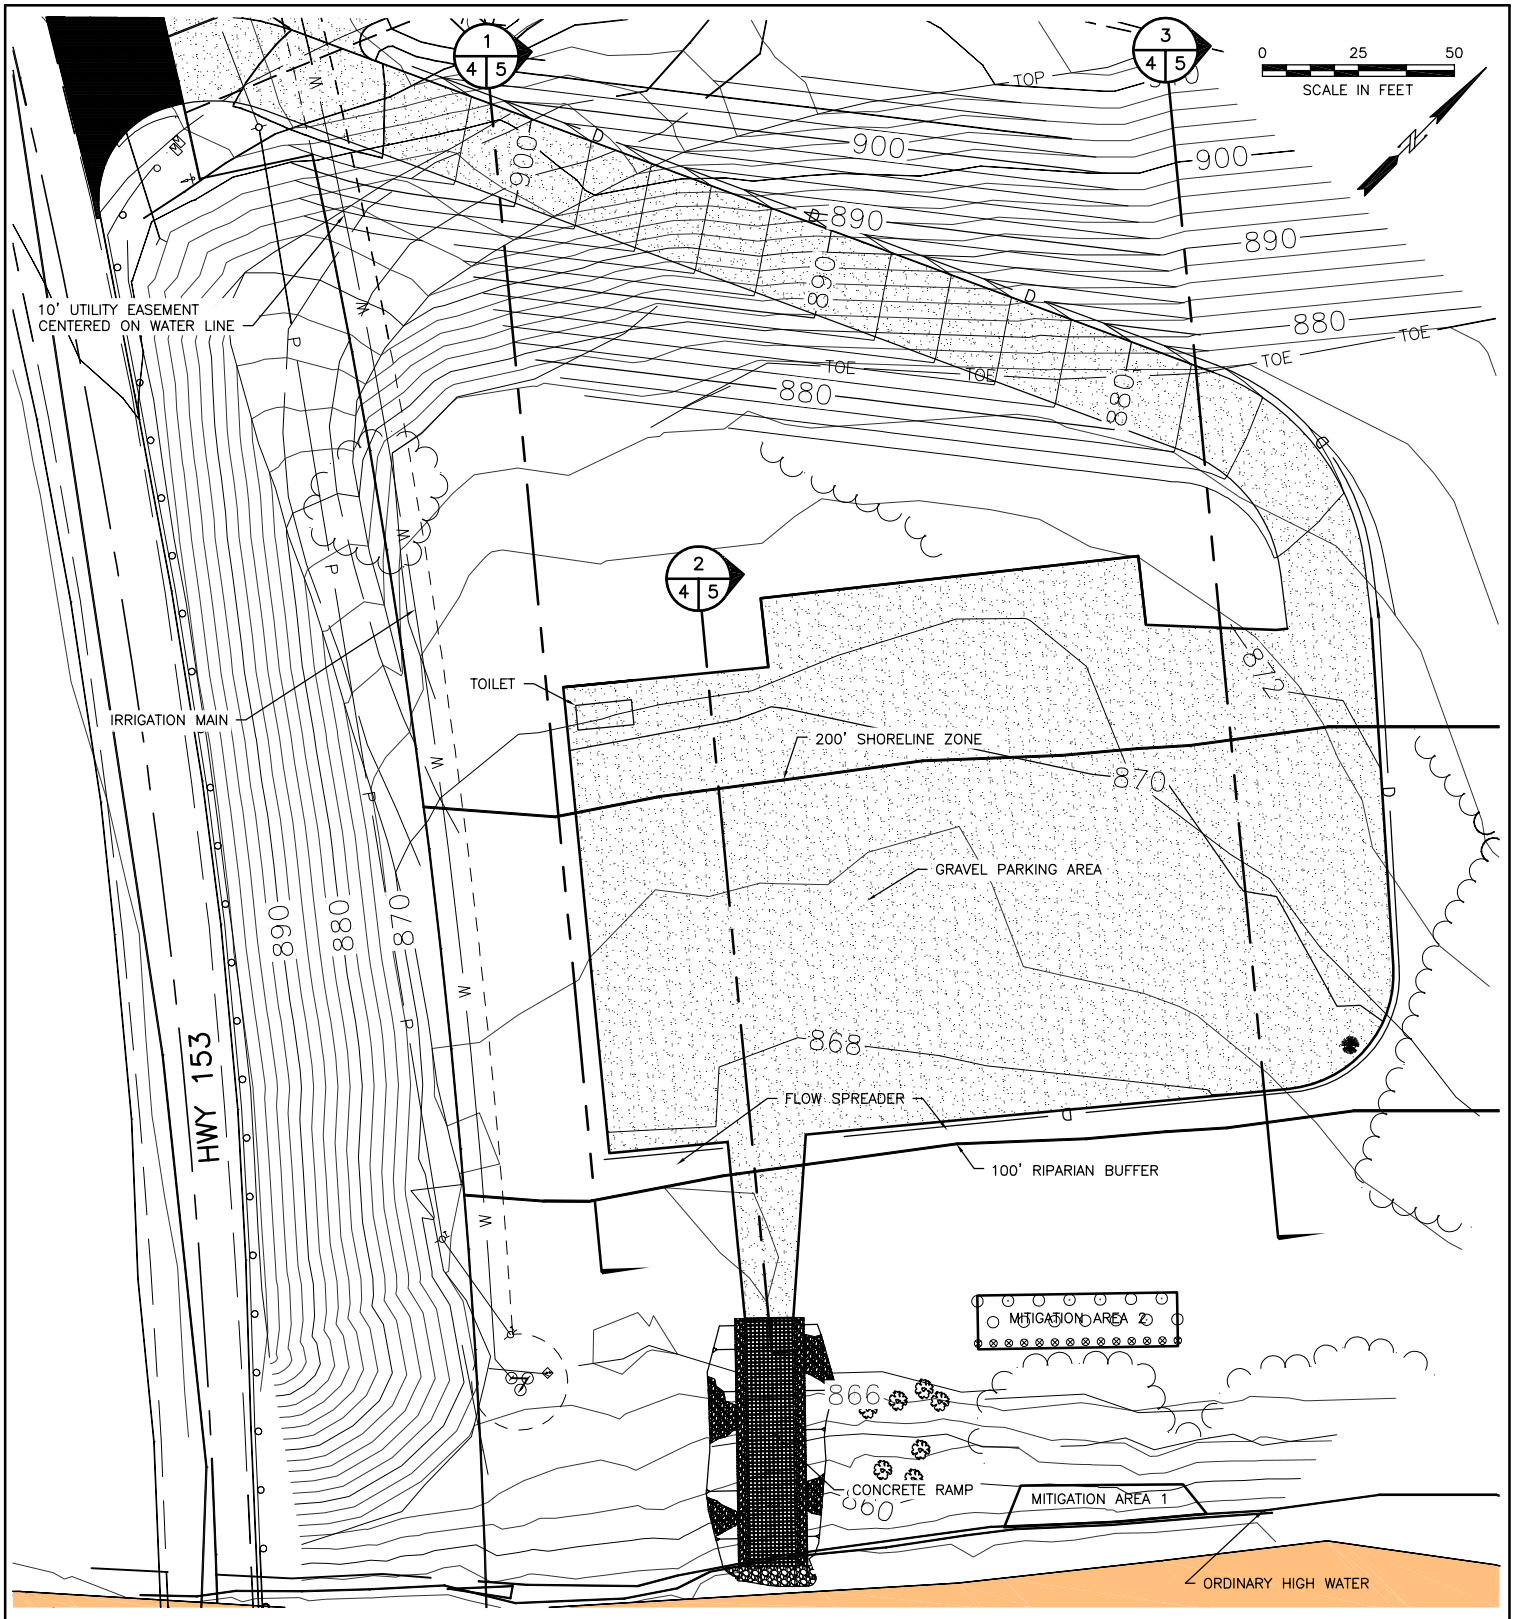

REFERENCE NUMBER:

APPLICANT NAME:
WASHINGTON DEPT. of FISH & WILDLIFE

PROPOSED PROJECT:
METHOW RIVER ACCESS

LOCATION: METHOW WLA

SHEET 4 OF 8 DATE: 12/21/2012

ENG. PROJECT NO. ON:R2:12-4

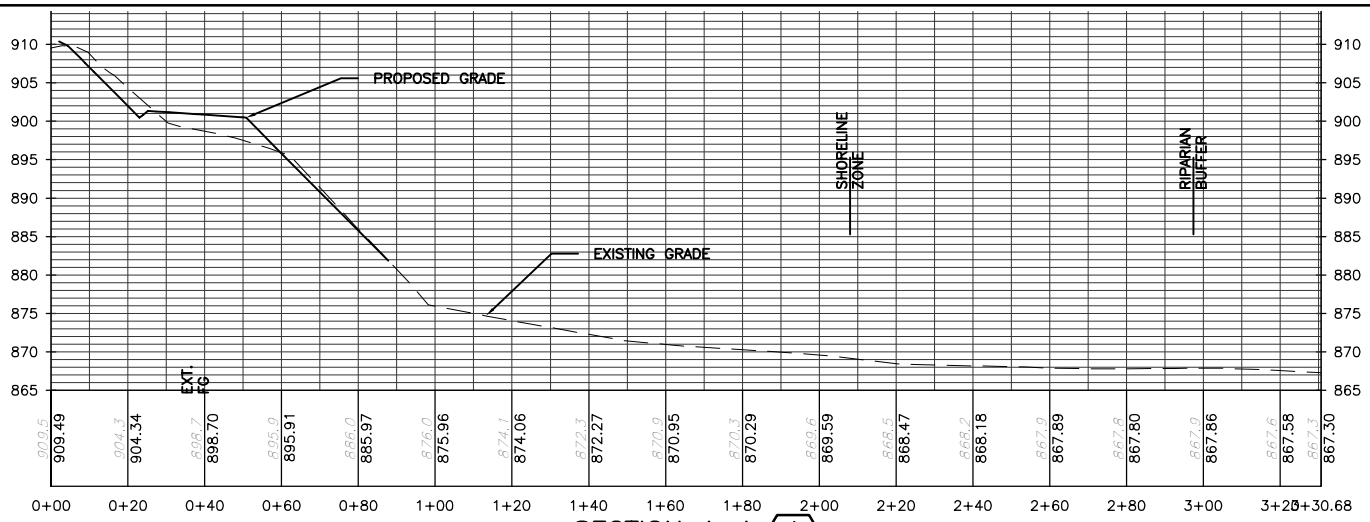

SECTION A–A (1 / 4 | 5)
SCALE: H:1"=50'; V:1"=25'

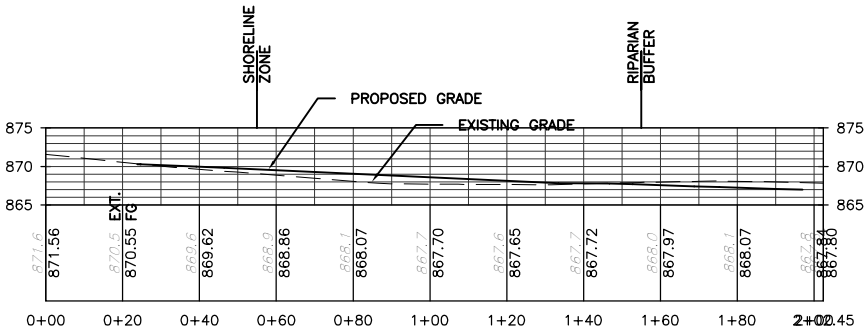

0 25 50
SCALE IN FEET

SECTION B–B (2 / 4 | 5)
SCALE: H:1"=50'; V:1"=25'

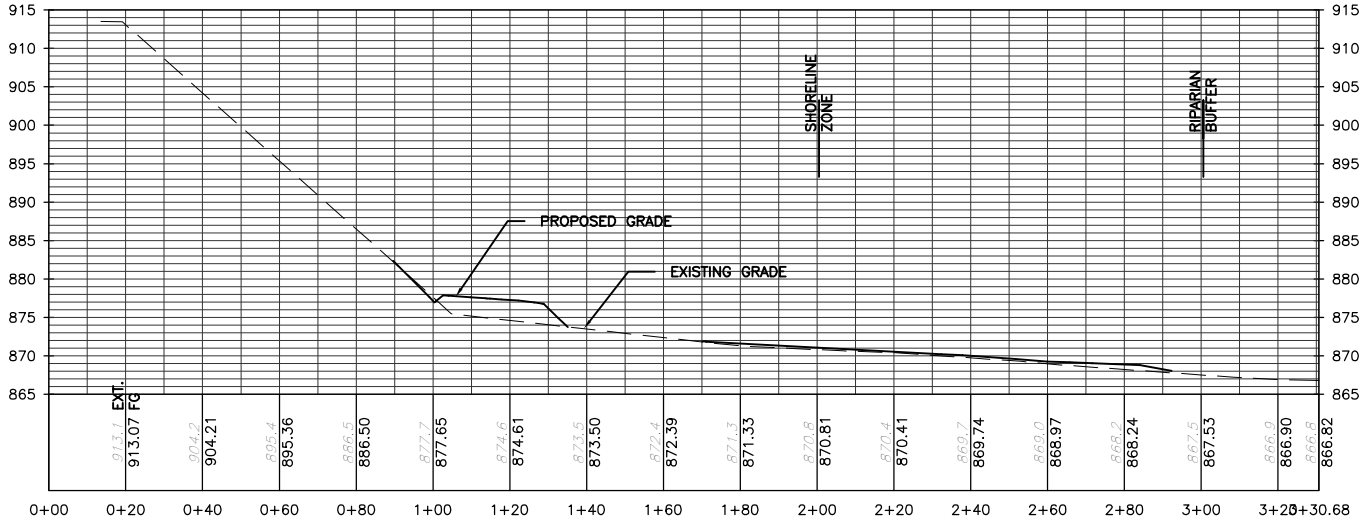

SECTION C–C (3 / 4 | 5)
SCALE: H:1"=50'; V:1"=25'

REFERENCE NUMBER:

APPLICANT NAME:
WASHINGTON DEPT. of FISH & WILDLIFE

PROPOSED PROJECT:
METHOW RIVER ACCESS

LOCATION: METHOW WLA

SHEET 5 OF 8 DATE: 12/21/2012

ENG. PROJECT NO. ON:R2:12–4

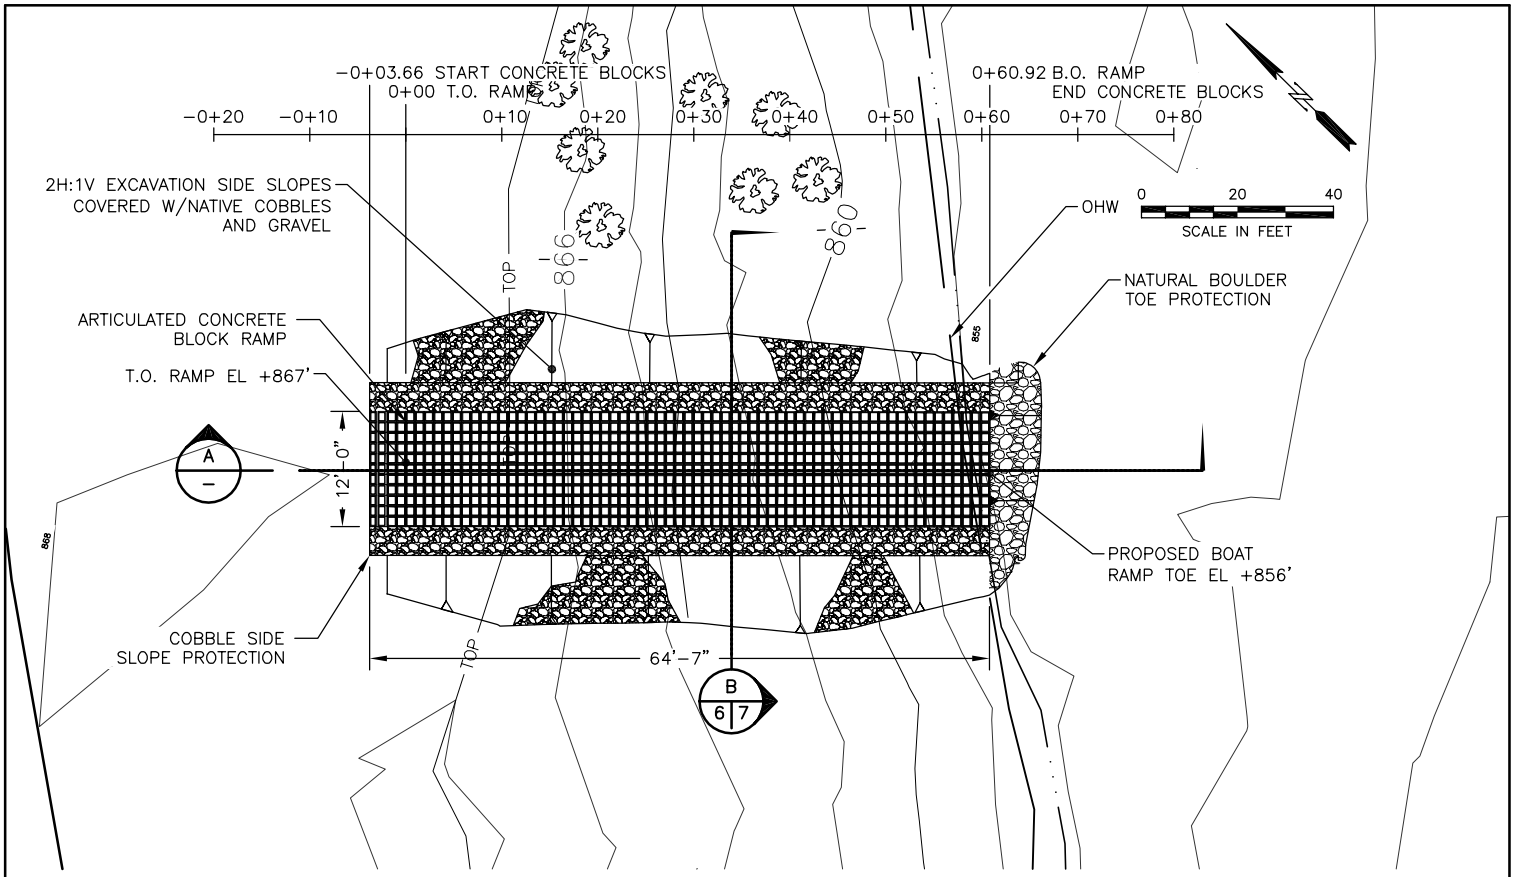

PROPOSED SITE PLAN

SCALE: 1" = 20'

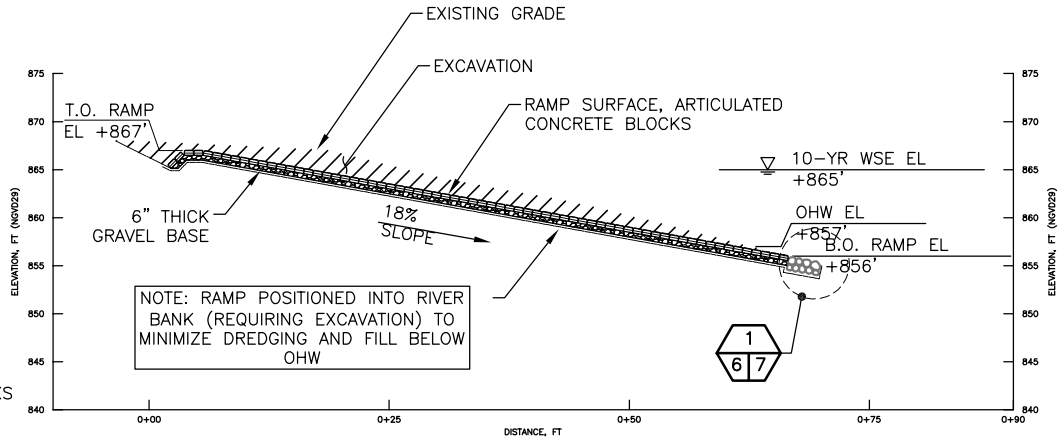

LEGEND

- CONCRETE BLOCKS
- NATIVE COBBLES AND GRAVEL
- EXCAVATION
- GRAVEL BASE

PROPOSED PROFILE

SCALE: 1" = 20'

A

REFERENCE NUMBER:

APPLICANT NAME:
WASHINGTON DEPT. of FISH & WILDLIFE

PROPOSED PROJECT:
METHOW RIVER ACCESS

LOCATION: METHOW WLA

SHEET 6 OF 8 DATE: 12/21/2012

ENG. PROJECT NO. ON:R2:12-4

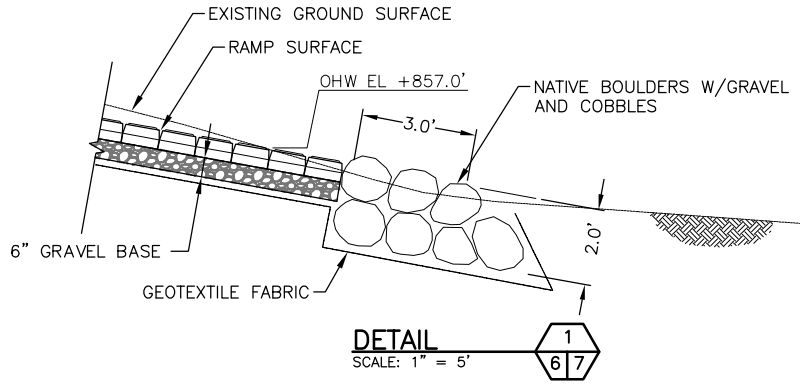

DETAIL 1/6|7
SCALE: 1" = 5'

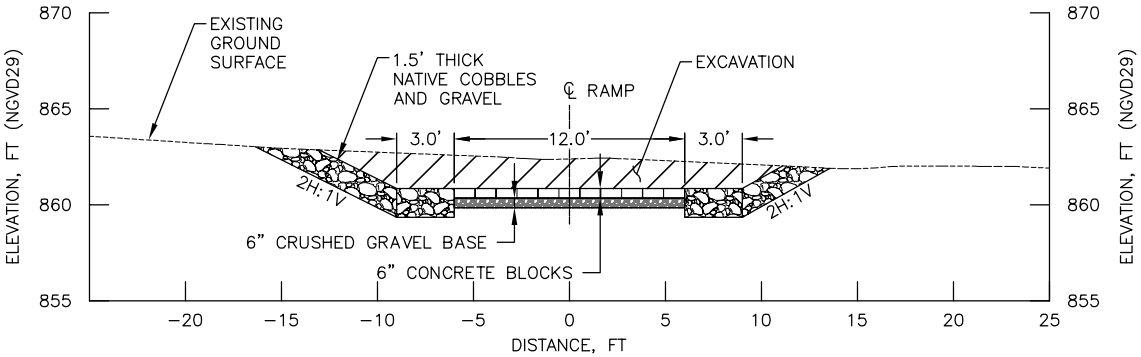

SECTION B/6|7
SCALE: 1" = 10'
RAMP

ENG. PROJECT NO. ON:R2:12−4

REFERENCE NUMBER:
APPLICANT NAME:
WASHINGTON DEPT. of FISH & WILDLIFE
PROPOSED PROJECT:
METHOW RIVER ACCESS
LOCATION: METHOW WLA
SHEET 7 OF 8 DATE: 12/21/2012

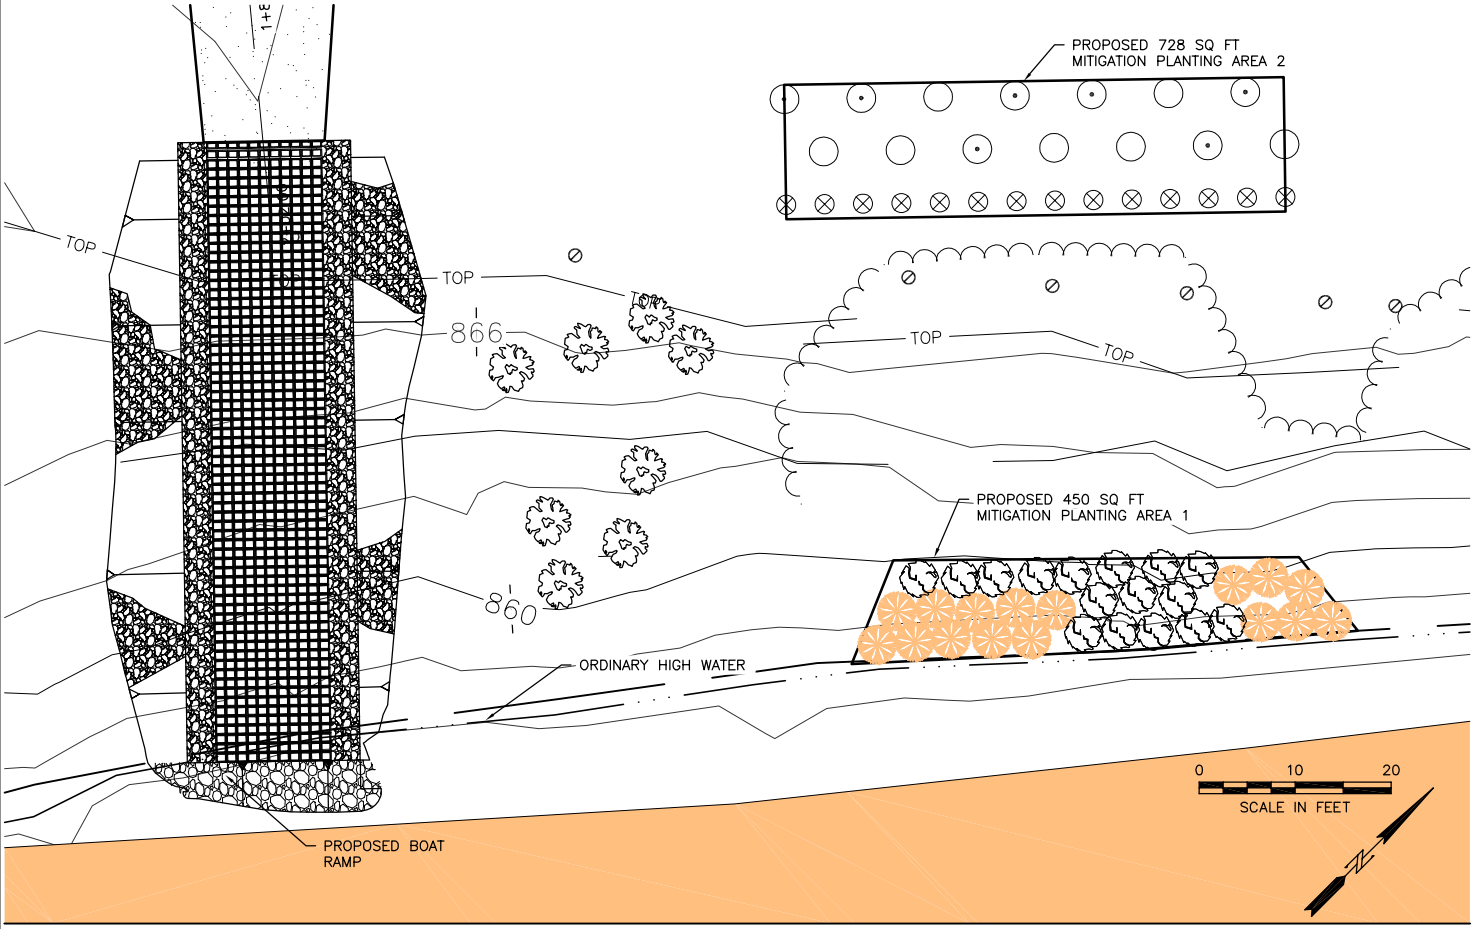

PLANTING SCHEDULE

MITIGATION AREA 1				
SYMBOL	COMMON NAME	SCIENTIFIC NAME	QUANTITY	REMARKS
	RED OSIER DOGWOOD	CORNUS STOLONIFERA	16	4 FEET ON CENTER
	COYOTE WILLOW	SALIX EXGUA	16	4 FEET ON CENTER
MITITGATION AREA 2				
	WOOD'S ROSE	ROSA WOODSII	14	4 FEET ON CENTER
	PONDEROSA PINE	PINUS PONDEROSA	7	8 FEET ON CENTER
	BLACK COTTONWOOD	POPULUS TRICHOCARPA	7	8 FEET ON CENTER
TOTAL			60	

REFERENCE NUMBER:

APPLICANT NAME:
WASHINGTON DEPT. of FISH & WILDLIFE

PROPOSED PROJECT:
METHOW RIVER ACCESS

LOCATION: METHOW WLA

SHEET 8 OF 8 DATE: 12/21/2012

ENG. PROJECT NO. ON:R2:12-4