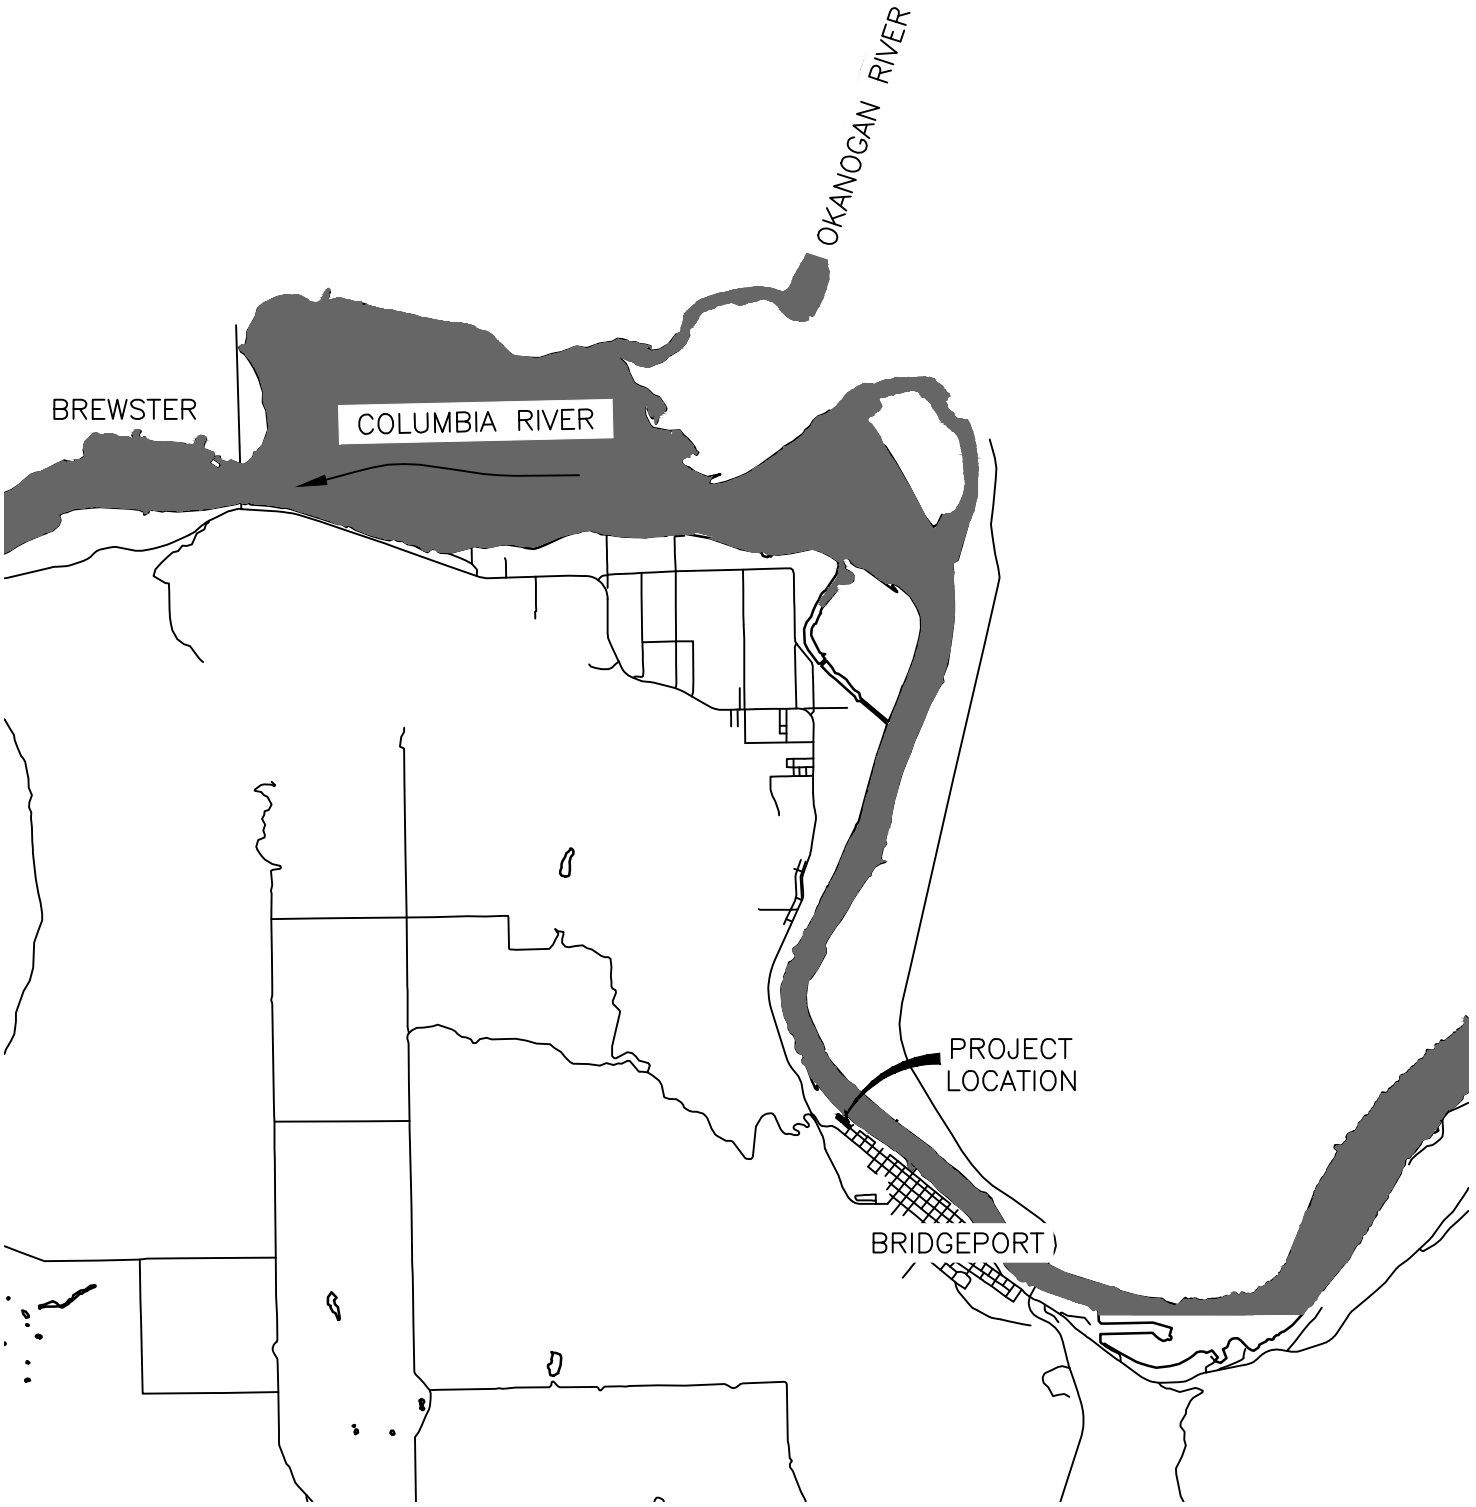

PURPOSE: VICINITY MAP	WASHINGTON DEPT. of FISH & WILDLIFE 600 CAPITOL WAY N. OLYMPIA, WA 98501-1091	PROPOSED: BRIDGEPORT ACCESS
DATUM: H: NAD83/91 V: NGVD29 ADJACENT PROPERTY OWNER: 1. CONKLIN, EDWARD R. 2 CITY OF BRIDGEPORT ENG. PROJECT NO. 20120154.0001	REFERENCE NO. ON:34:12-1 SITE: BRIDGEPORT ADDRESS: EAST OF 2ND ST BRIDGEPORT, WA	IN: COLUMBIA RIVER NEAR: BRIDGEPORT COUNTY OF: DOUGLAS STATE: WA PORTION OF: S.15, T.29N, R.25E, WM DATE: 03/14/2013 SHEET 1 OF 10

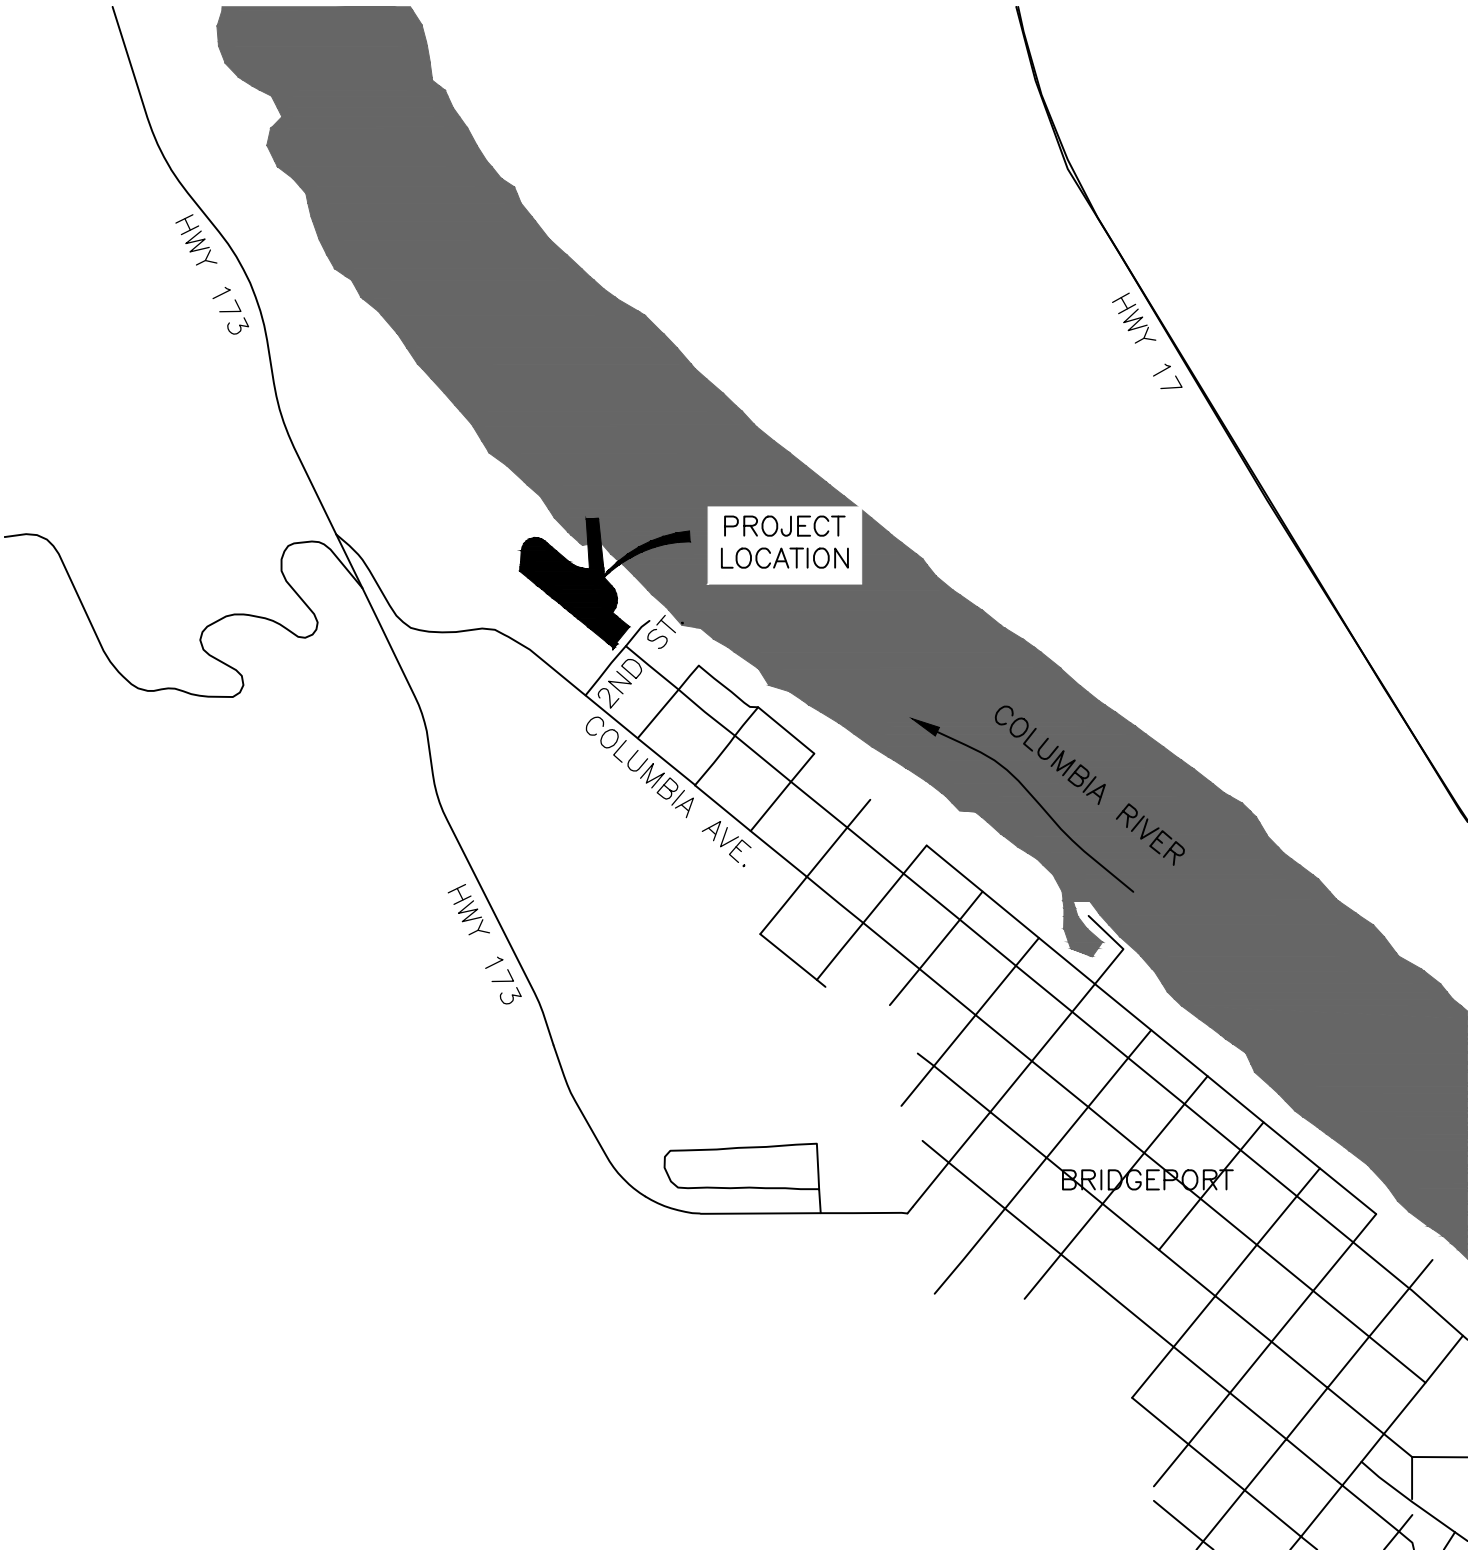

PURPOSE: AREA MAP	WASHINGTON DEPT. of FISH & WILDLIFE 600 CAPITOL WAY N. OLYMPIA, WA 98501-1091	PROPOSED: BRIDGEPORT ACCESS
DATUM: H: NAD83/91 V: NGVD29 ADJACENT PROPERTY OWNER: 1. CONKLIN, EDWARD R. 2 CITY OF BRIDGEPORT ENG. PROJECT NO. 20120154.0001	REFERENCE NO. ON:34:12-1 SITE: BRIDGEPORT ADDRESS: EAST OF 2ND ST BRIDGEPORT, WA	IN: COLUMBIA RIVER NEAR: BRIDGEPORT COUNTY OF: DOUGLAS STATE: WA PORTION OF: S.15, T.29N, R.25E, WM DATE: 03/14/2013 SHEET 2 OF 10

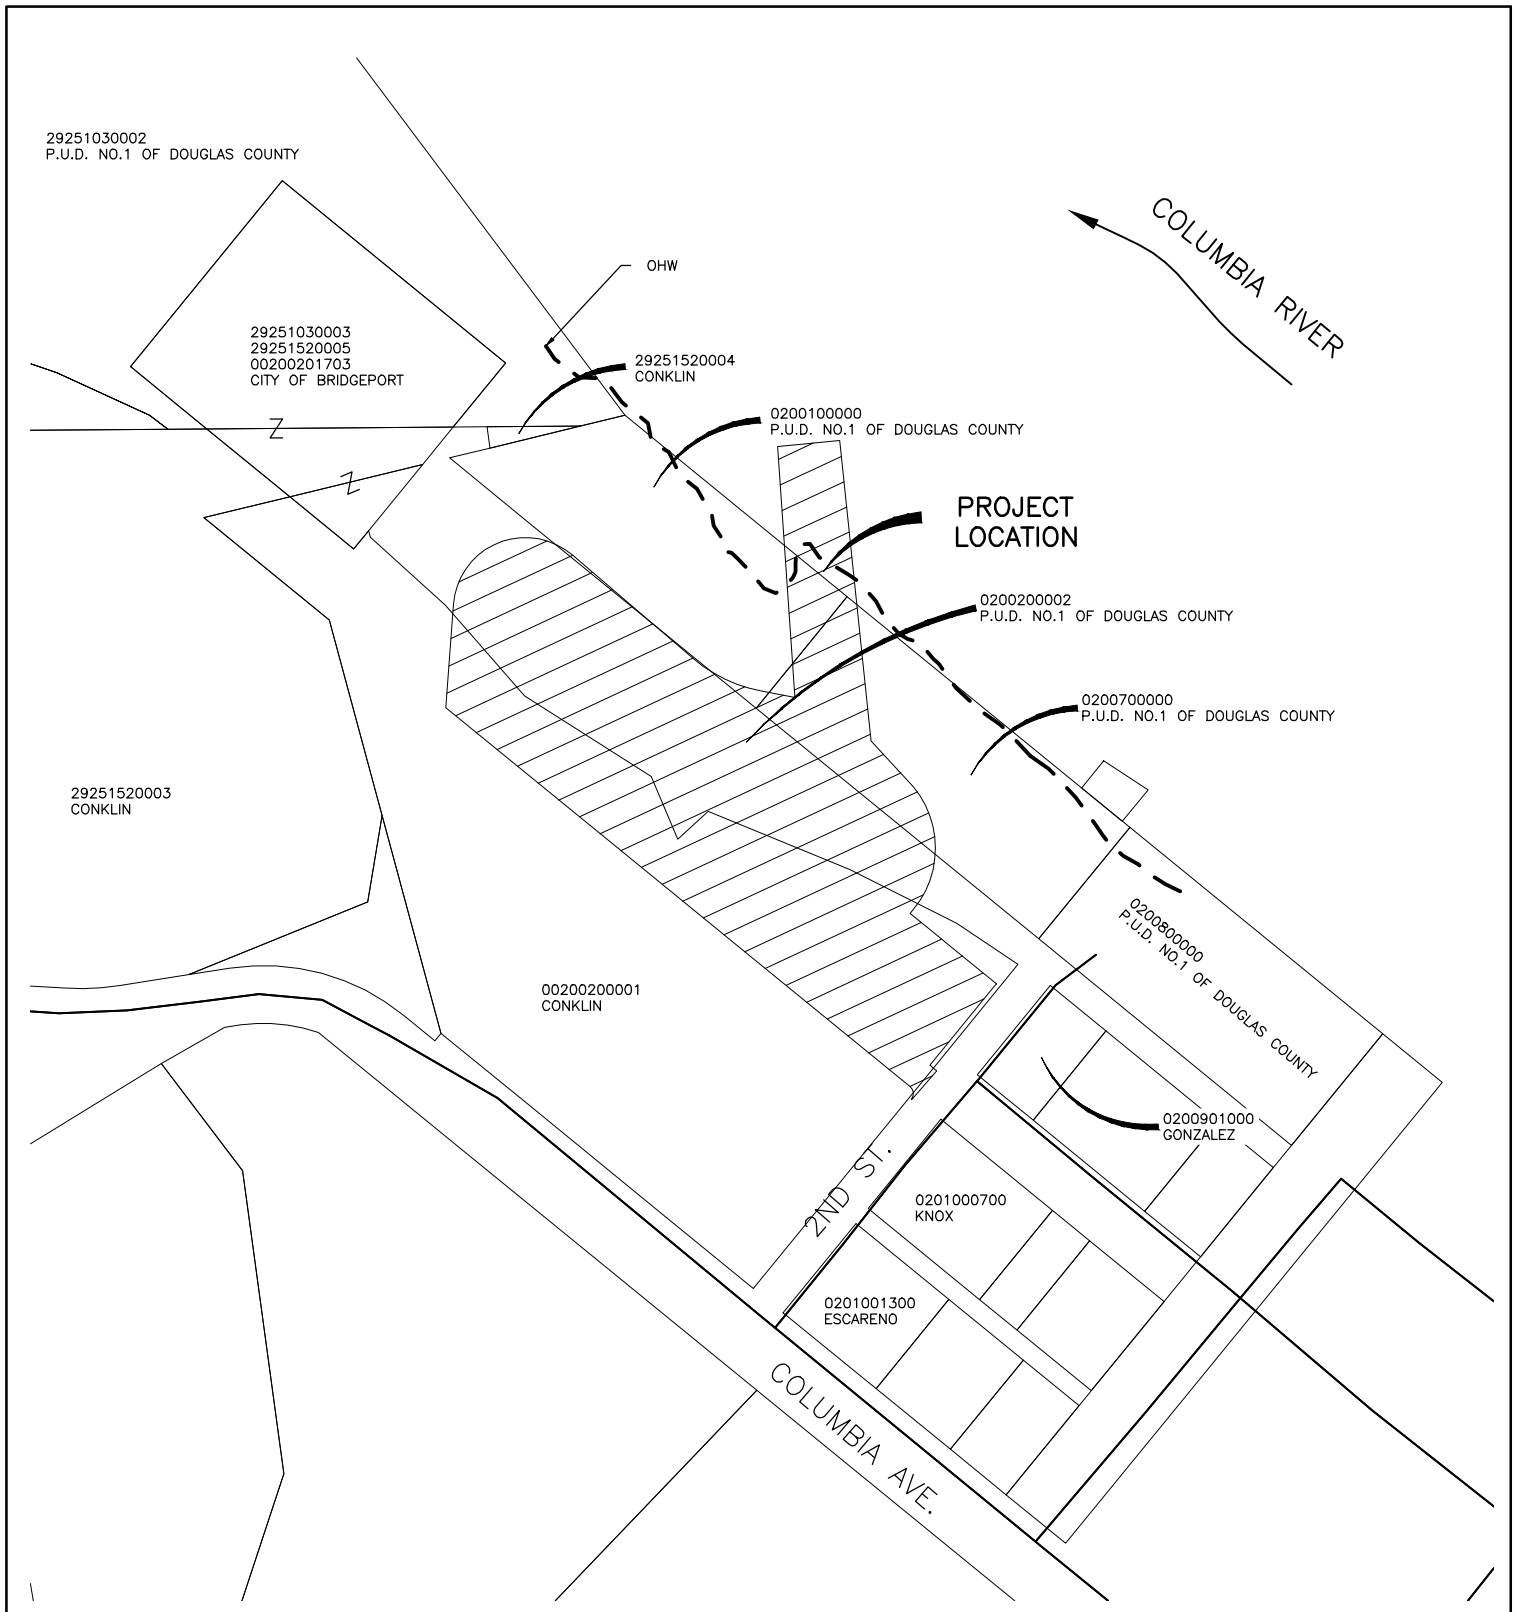

PURPOSE: ADJACENT PROPERTIES	WASHINGTON DEPT. of FISH & WILDLIFE 600 CAPITOL WAY N. OLYMPIA, WA 98501-1091	PROPOSED: BRIDGEPORT ACCESS
DATUM: H: NAD83/91 V: NGVD29 ADJACENT PROPERTY OWNER: 1. CONKLIN, EDWARD R. 2 CITY OF BRIDGEPORT ENG. PROJECT NO. 20120154.0001	REFERENCE NO. ON:34:12-1 SITE: BRIDGEPORT ADDRESS: EAST OF 2ND ST BRIDGEPORT, WA	IN: COLUMBIA RIVER NEAR: BRIDGEPORT COUNTY OF: DOUGLAS STATE: WA PORTION OF: S.15, T.29N, R.25E, WM DATE: 03/14/2013 SHEET 3 OF 10

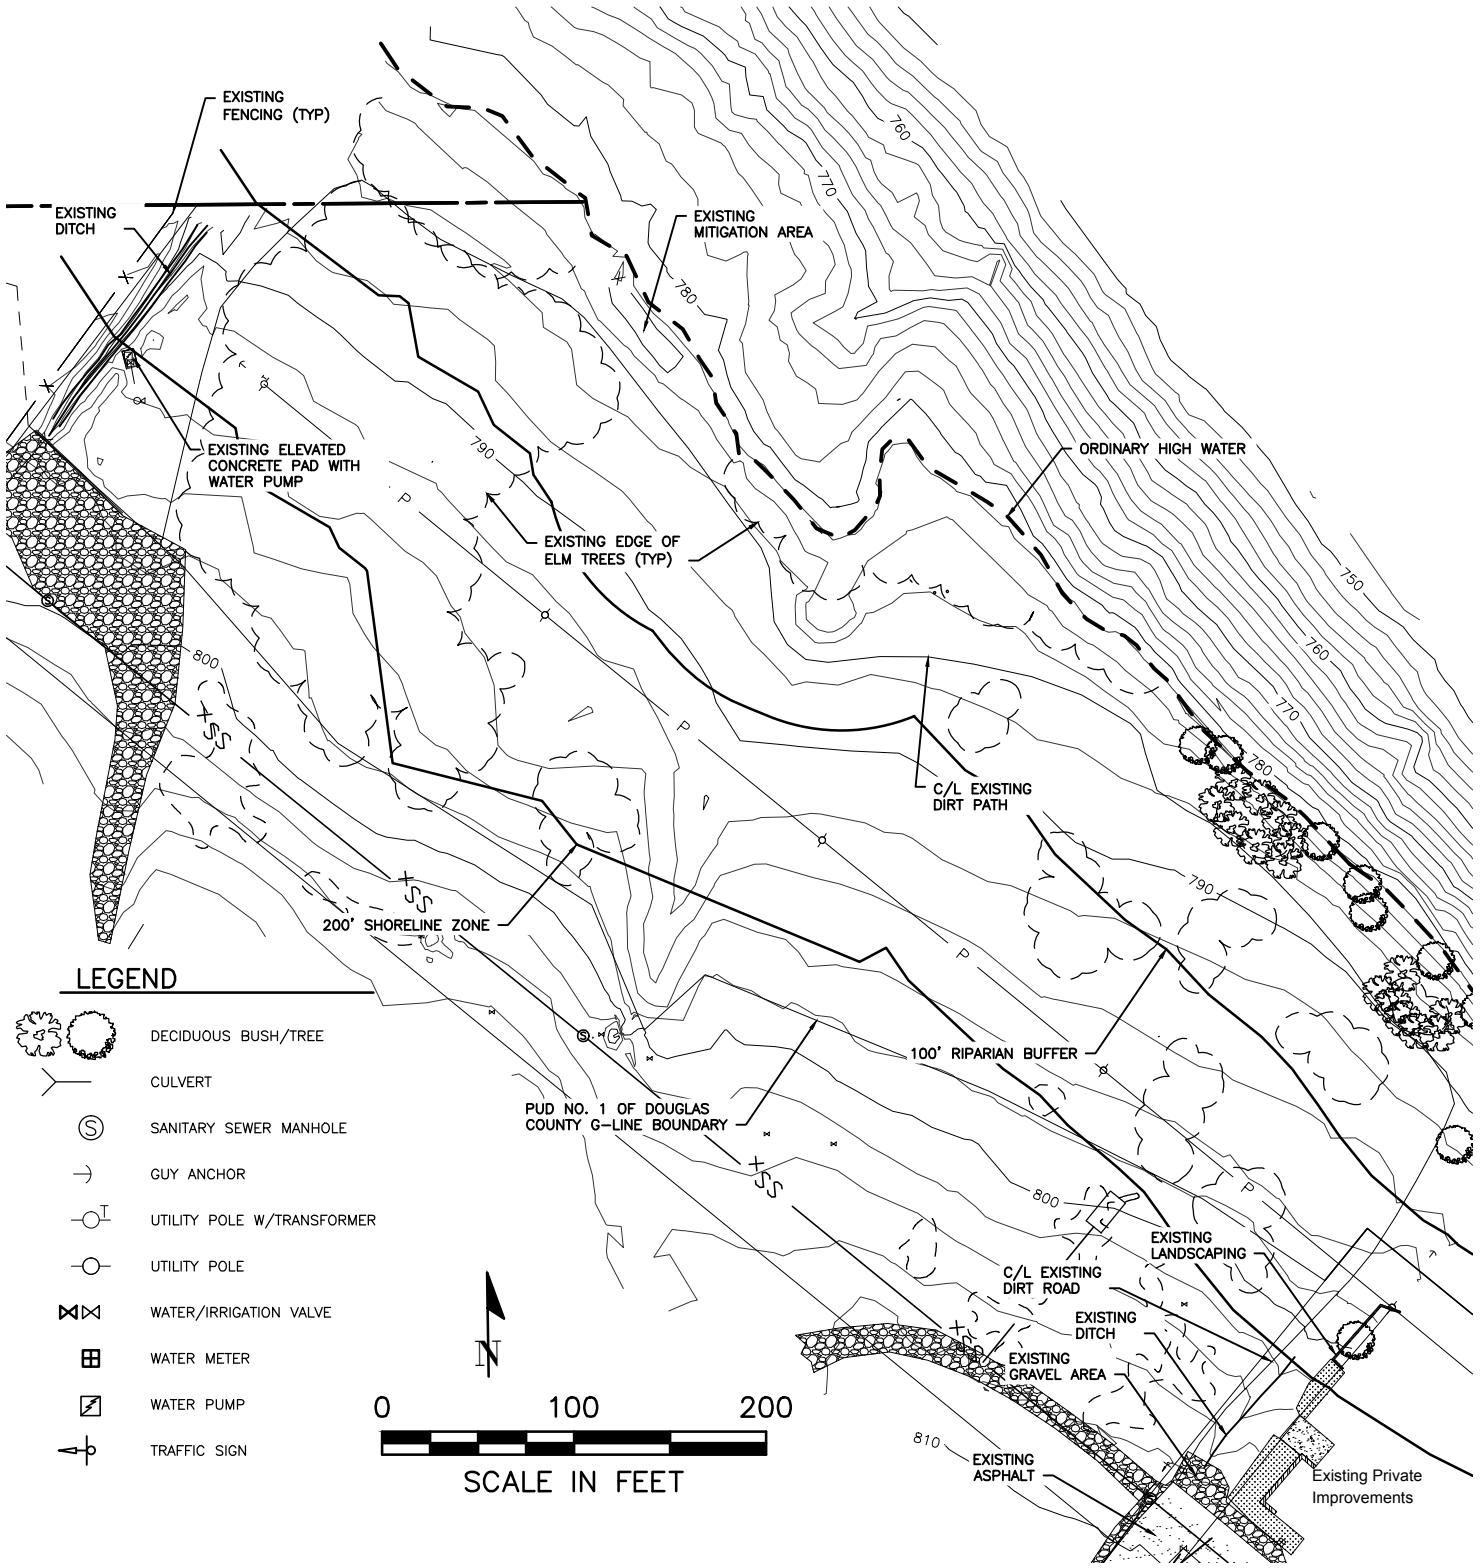

PURPOSE: EXISTING CONDITIONS	WASHINGTON DEPT. of FISH & WILDLIFE 600 CAPITOL WAY N. OLYMPIA, WA 98501-1091	PROPOSED: BRIDGEPORT ACCESS
DATUM: H: NAD83/91 V: NGVD29 ADJACENT PROPERTY OWNER: 1. CONKLIN, EDWARD R. 2 CITY OF BRIDGEPORT ENG. PROJECT NO. 20120154.0001	REFERENCE NO. ON:34:12-1 SITE: BRIDGEPORT ADDRESS: EAST OF 2ND ST BRIDGEPORT, WA	IN: COLUMBIA RIVER NEAR: BRIDGEPORT COUNTY OF: DOUGLAS STATE: WA PORTION OF: S.15, T.29N, R.25E, WM DATE: 03/14/2013 SHEET 4 OF 10

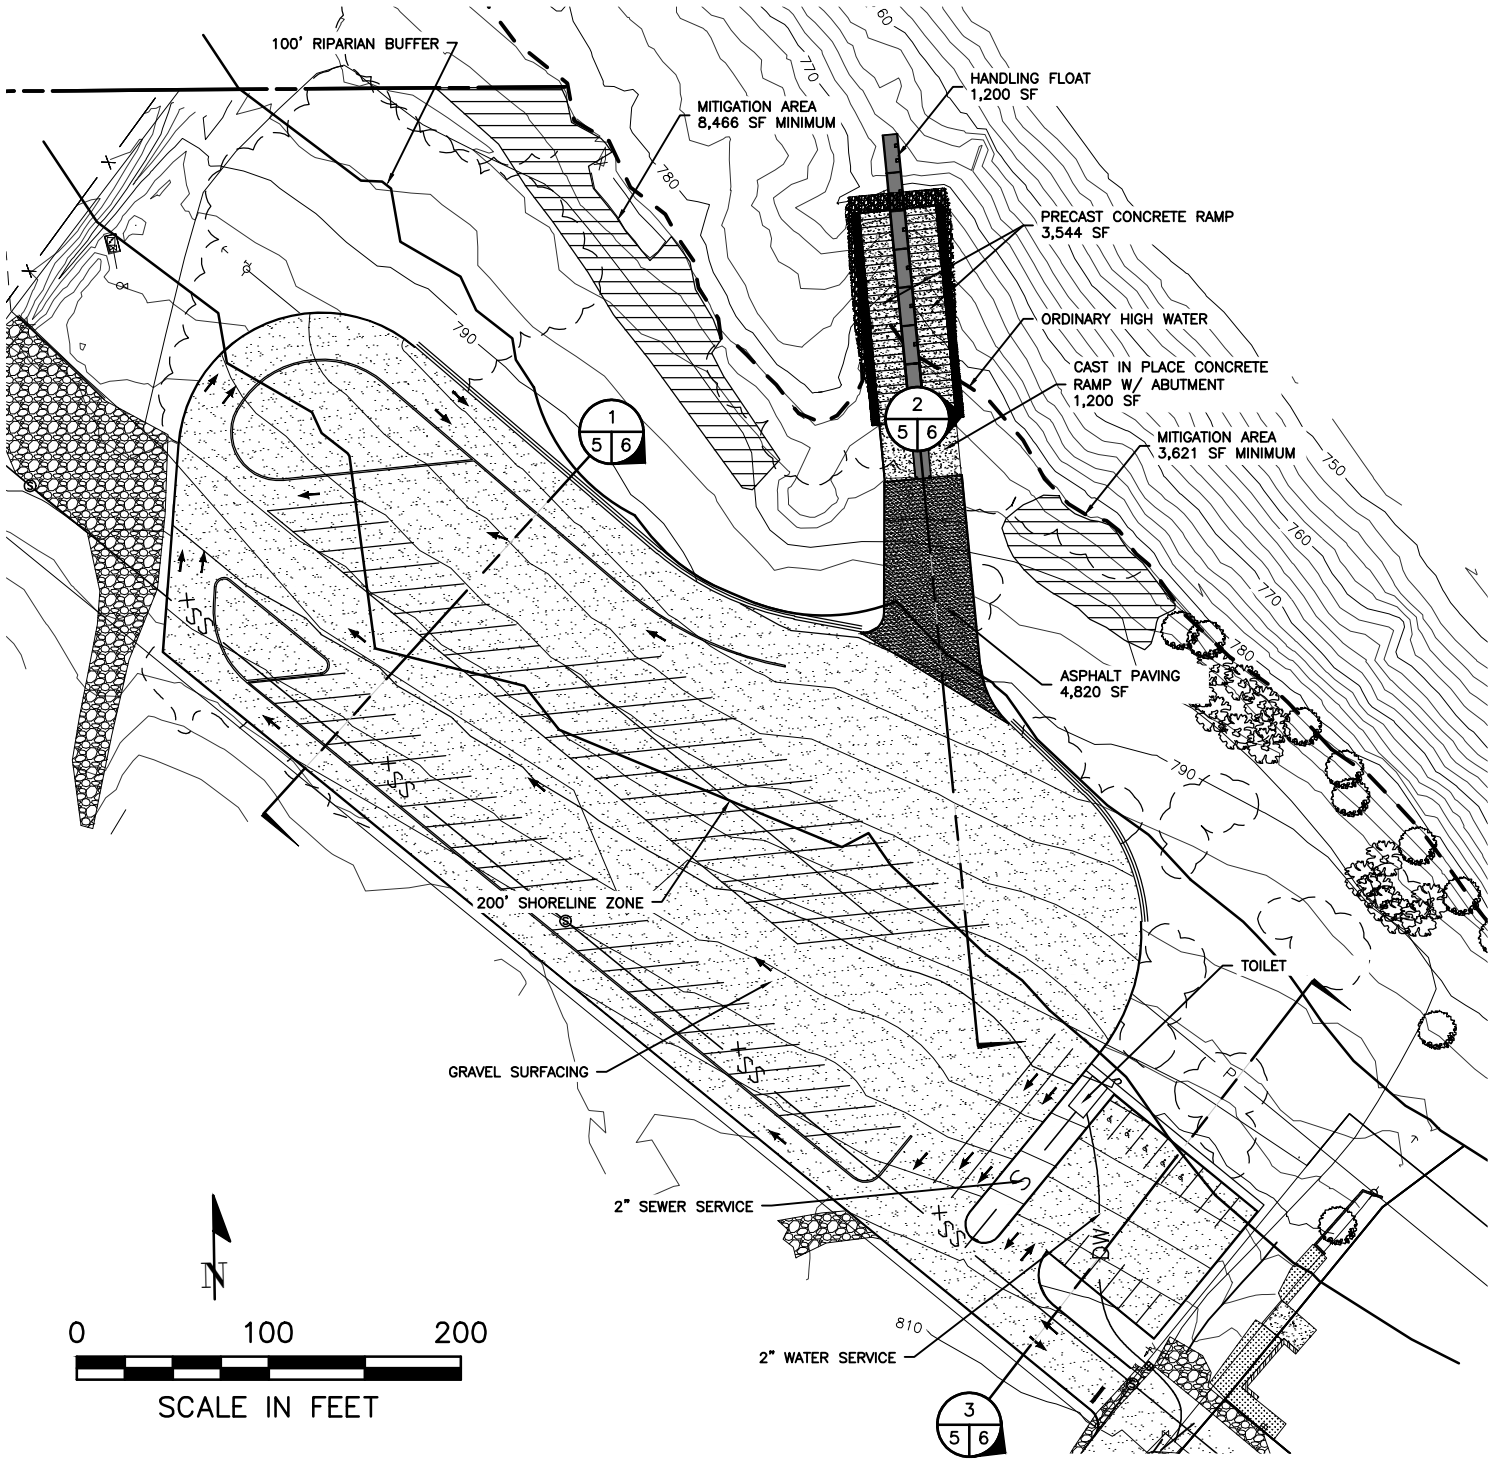

PURPOSE: SITE LAYOUT	WASHINGTON DEPT. of FISH & WILDLIFE 600 CAPITOL WAY N. OLYMPIA, WA 98501-1091	PROPOSED: BRIDGEPORT ACCESS
DATUM: H: NAD83/91 V: NGVD29 ADJACENT PROPERTY OWNER: 1. CONKLIN, EDWARD R. 2 CITY OF BRIDGEPORT ENG. PROJECT NO. 20120154.0001	REFERENCE NO. ON:34:12-1 SITE: BRIDGEPORT ADDRESS: EAST OF 2ND ST BRIDGEPORT, WA	IN: COLUMBIA RIVER NEAR: BRIDGEPORT COUNTY OF: DOUGLAS STATE: WA PORTION OF: S.15, T.29N, R.25E, WM DATE: 03/14/2013 SHEET 5 OF 10

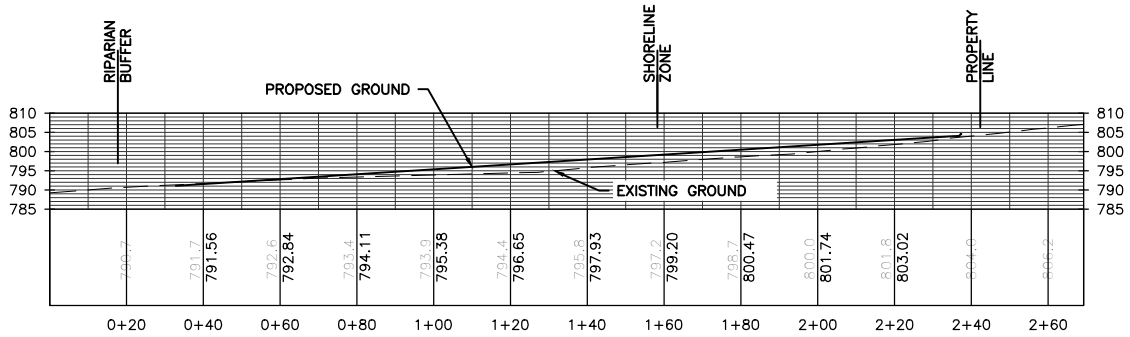

SECTION A–A (1 / 5 6)
SCALE: H/V:1"=50'

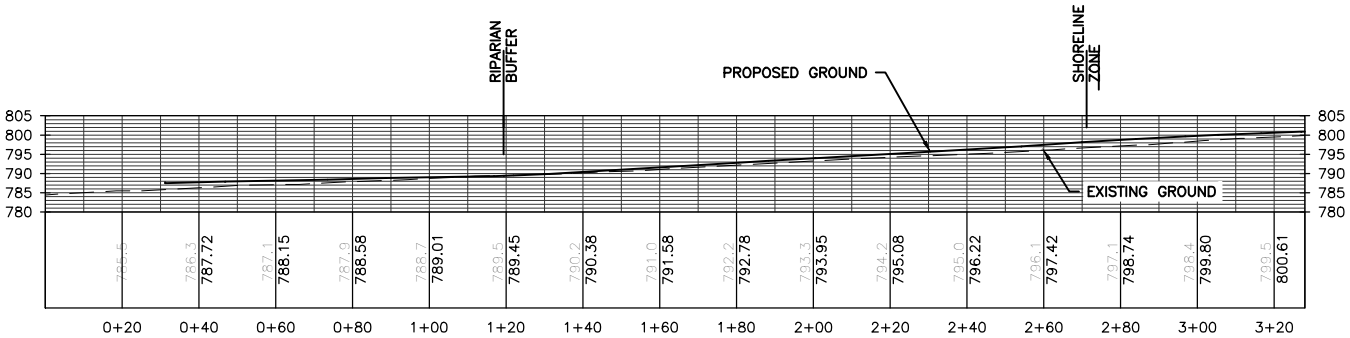

SECTION B–B (2 / 5 6)
SCALE: H/V:1"=50'

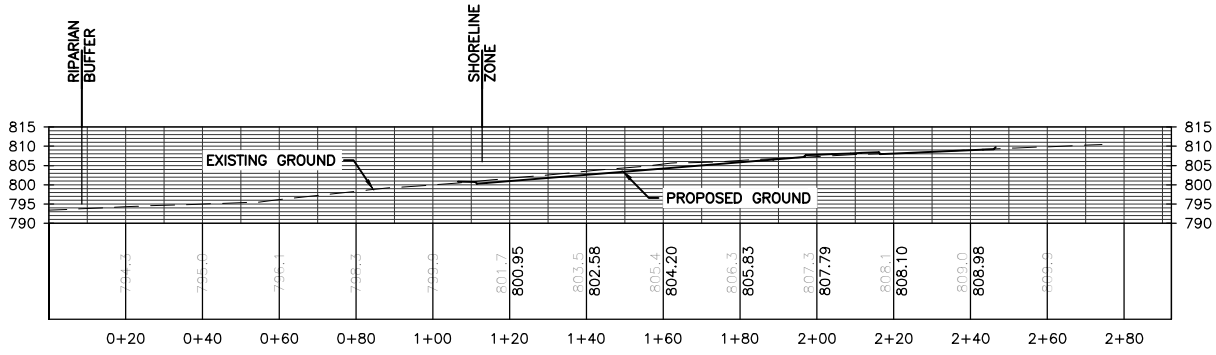

SECTION C–C (3 / 5 6)
SCALE: H/V:1"=50'

PURPOSE: SECTIONS	WASHINGTON DEPT. of FISH & WILDLIFE 600 CAPITOL WAY N. OLYMPIA, WA 98501–1091	PROPOSED: BRIDGEPORT ACCESS
DATUM: H: NAD83/91 V: NGVD29 ADJACENT PROPERTY OWNER: 1. CONKLIN, EDWARD R. 2 CITY OF BRIDGEPORT ENG. PROJECT NO. 20120154.0001	REFERENCE NO. ON:34:12–1 SITE: BRIDGEPORT ADDRESS: EAST OF 2ND ST BRIDGEPORT, WA	IN: COLUMBIA RIVER NEAR: BRIDGEPORT COUNTY OF: DOUGLAS STATE: WA PORTION OF: S.15, T.29N, R.25E, WM DATE: 03/14/2013 SHEET 6 OF 10

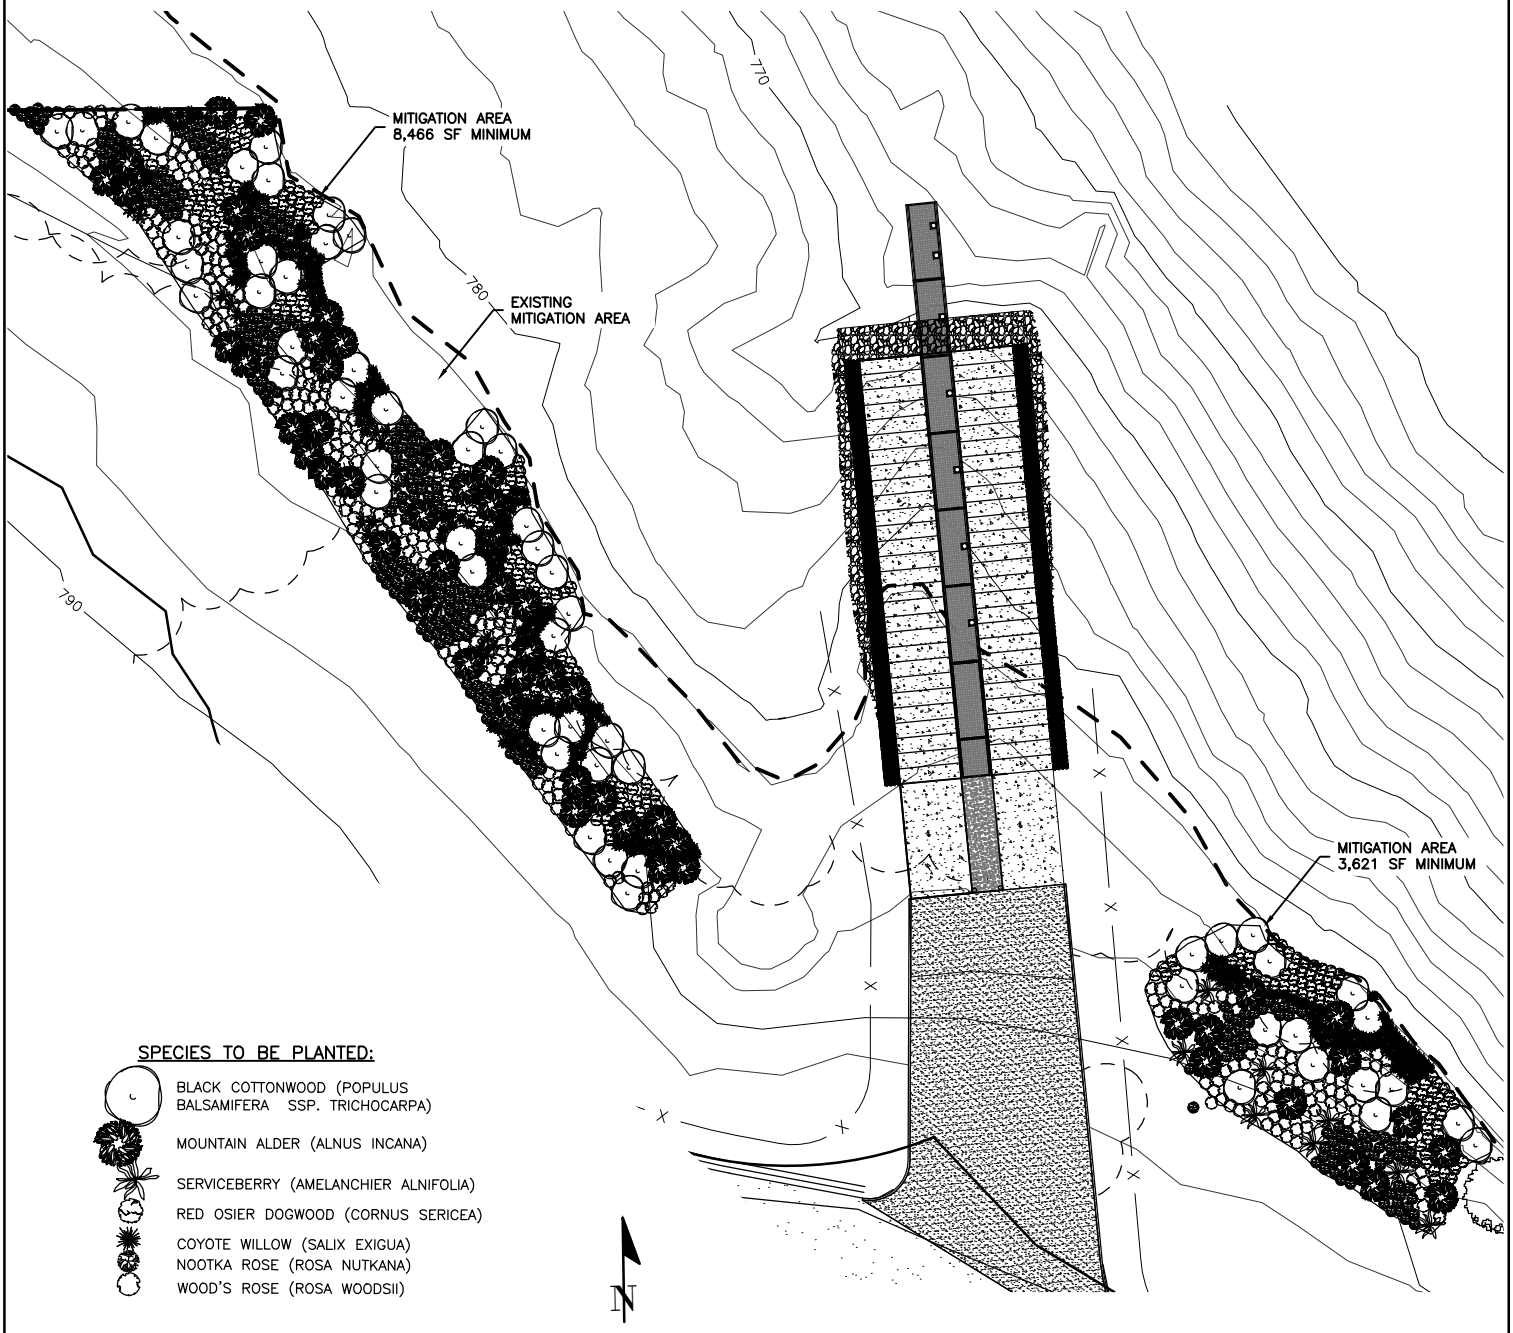

PURPOSE: MITIGATION PLANTING PLAN	WASHINGTON DEPT. of FISH & WILDLIFE 600 CAPITOL WAY N. OLYMPIA, WA 98501-1091	PROPOSED: BRIDGEPORT ACCESS
DATUM: H: NAD83/91 V: NGVD29 ADJACENT PROPERTY OWNER: 1. CONKLIN, EDWARD R. 2 CITY OF BRIDGEPORT ENG. PROJECT NO. 20120154.0001	REFERENCE NO. ON:34:12-1 SITE: BRIDGEPORT ADDRESS: EAST OF 2ND ST BRIDGEPORT, WA	IN: COLUMBIA RIVER NEAR: BRIDGEPORT COUNTY OF: DOUGLAS STATE: WA PORTION OF: S.15, T.29N, R.25E, WM DATE: 03/14/2013 SHEET 7 OF 10

PURPOSE: BOAT LAUNCH

DATUM: H: NAD83/91 V: NGVD29

ADJACENT PROPERTY OWNER:
1. CONKLIN, EDWARD R.
2 CITY OF BRIDGEPORT

ENG. PROJECT NO. 20120154.0001

WASHINGTON DEPT. of FISH & WILDLIFE
600 CAPITOL WAY N.
OLYMPIA, WA 98501-1091

REFERENCE NO. ON:34:12-1

SITE: BRIDGEPORT
ADDRESS: EAST OF 2ND ST
BRIDGEPORT, WA

PROPOSED: BRIDGEPORT ACCESS

IN: COLUMBIA RIVER
NEAR: BRIDGEPORT
COUNTY OF: DOUGLAS STATE: WA
PORTION OF: S.15, T.29N, R.25E, WM
DATE: 03/14/2013 SHEET 8 OF 10

SITE PLAN
SCALE: 1" = 30'

SECTION
SCALE: 1" = 30'

LEGEND

- RIPRAP
- CONCRETE
- AREA TO BE DREDGED
- CONCRETE BLOCKS
- OHW
- 765 EXISTING GRADE
- EDGE OF WETLAND
- ACBM ARTICULATED CONCRETE BLOCK MAT

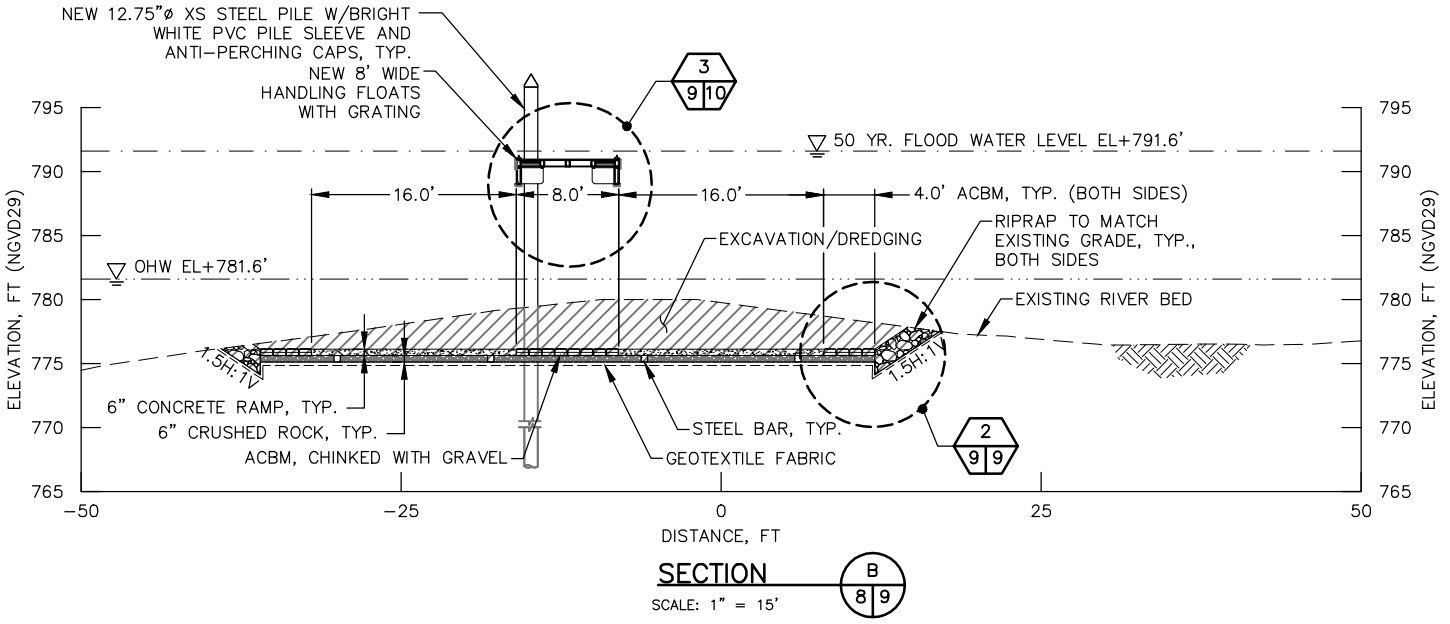

SECTION
SCALE: 1" = 15'
B
8 9

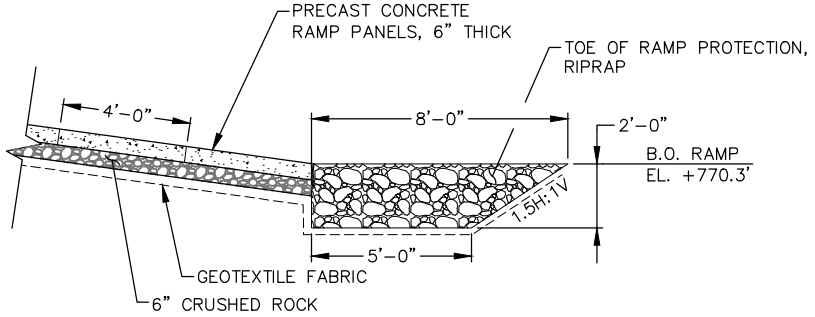

DETAIL
SCALE: 1" = 6'
1
8 9

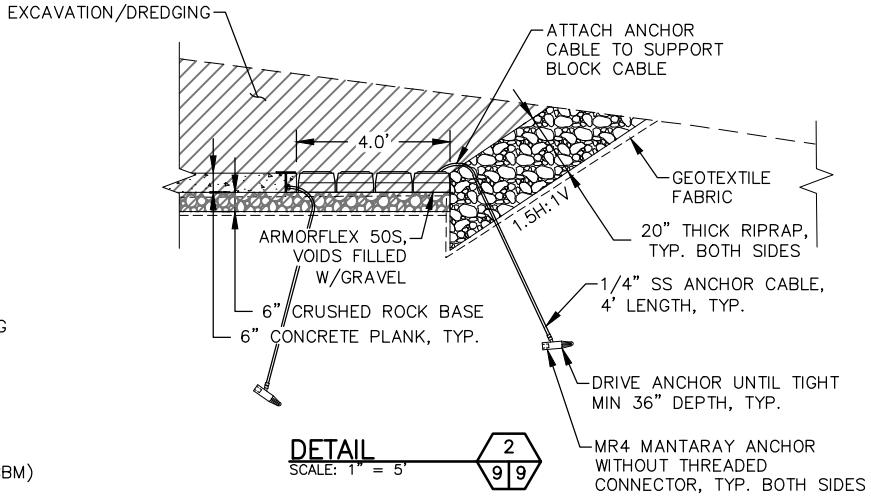

DETAIL
SCALE: 1" = 5'
2
9 9

LEGEND

- CRUSHED ROCK
- CONCRETE
- EXCAVATION/DREDGING
- RIPRAP
- CONCRETE BLOCK (ACBM)

PURPOSE: BOAT LAUNCH	WASHINGTON DEPT. of FISH & WILDLIFE 600 CAPITOL WAY N. OLYMPIA, WA 98501-1091	PROPOSED: BRIDGEPORT ACCESS
DATUM: H: NAD83/91 V: NGVD29 ADJACENT PROPERTY OWNER: 1. CONKLIN, EDWARD R. 2 CITY OF BRIDGEPORT ENG. PROJECT NO. 20120154.0001	REFERENCE NO. ON:34:12-1 SITE: BRIDGEPORT ADDRESS: EAST OF 2ND ST BRIDGEPORT, WA	IN: COLUMBIA RIVER NEAR: BRIDGEPORT COUNTY OF: DOUGLAS STATE: WA PORTION OF: S.15, T.29N, R.25E, WM DATE: 03/14/2013 SHEET 9 OF 10

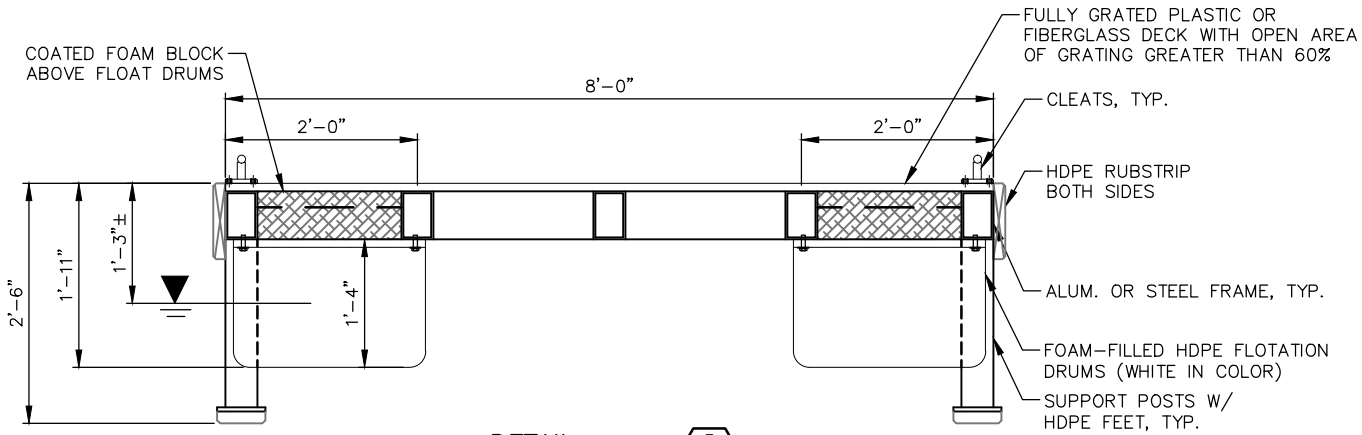

DETAIL 3 9 10
SCALE: 1" = 2'
HANDLING FLOAT

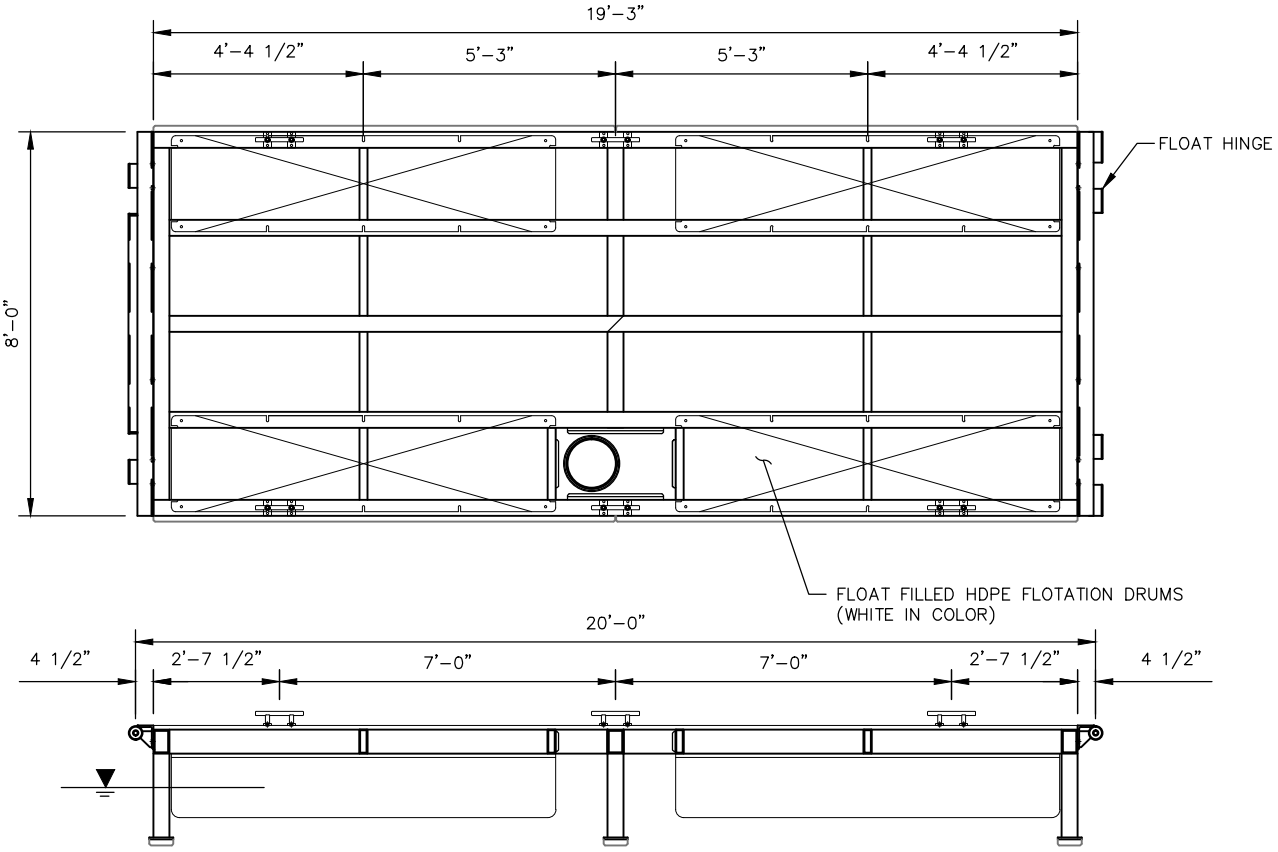

TYPICAL PLAN AND ELEVATION
SCALE: 1" = 4' HANDLING FLOAT

NOTE: GRATED SURFACES WILL NOT BE USED FOR STORAGE OR OTHER PURPOSES THAT WILL INHIBIT LIGHT PENETRATION THROUGH THE GRATING.

PURPOSE: BOAT LAUNCH	WASHINGTON DEPT. of FISH & WILDLIFE 600 CAPITOL WAY N. OLYMPIA, WA 98501-1091	PROPOSED: BRIDGEPORT ACCESS
DATUM: H: NAD83/91 V: NGVD29 ADJACENT PROPERTY OWNER: 1. CONKLIN, EDWARD R. 2 CITY OF BRIDGEPORT ENG. PROJECT NO. 20120154.0001	REFERENCE NO. ON:34:12-1 SITE: BRIDGEPORT ADDRESS: EAST OF 2ND ST BRIDGEPORT, WA	IN: COLUMBIA RIVER NEAR: BRIDGEPORT COUNTY OF: DOUGLAS STATE: WA PORTION OF: S.15, T.29N, R.25E, WM DATE: 03/14/2013 SHEET 10 OF 10