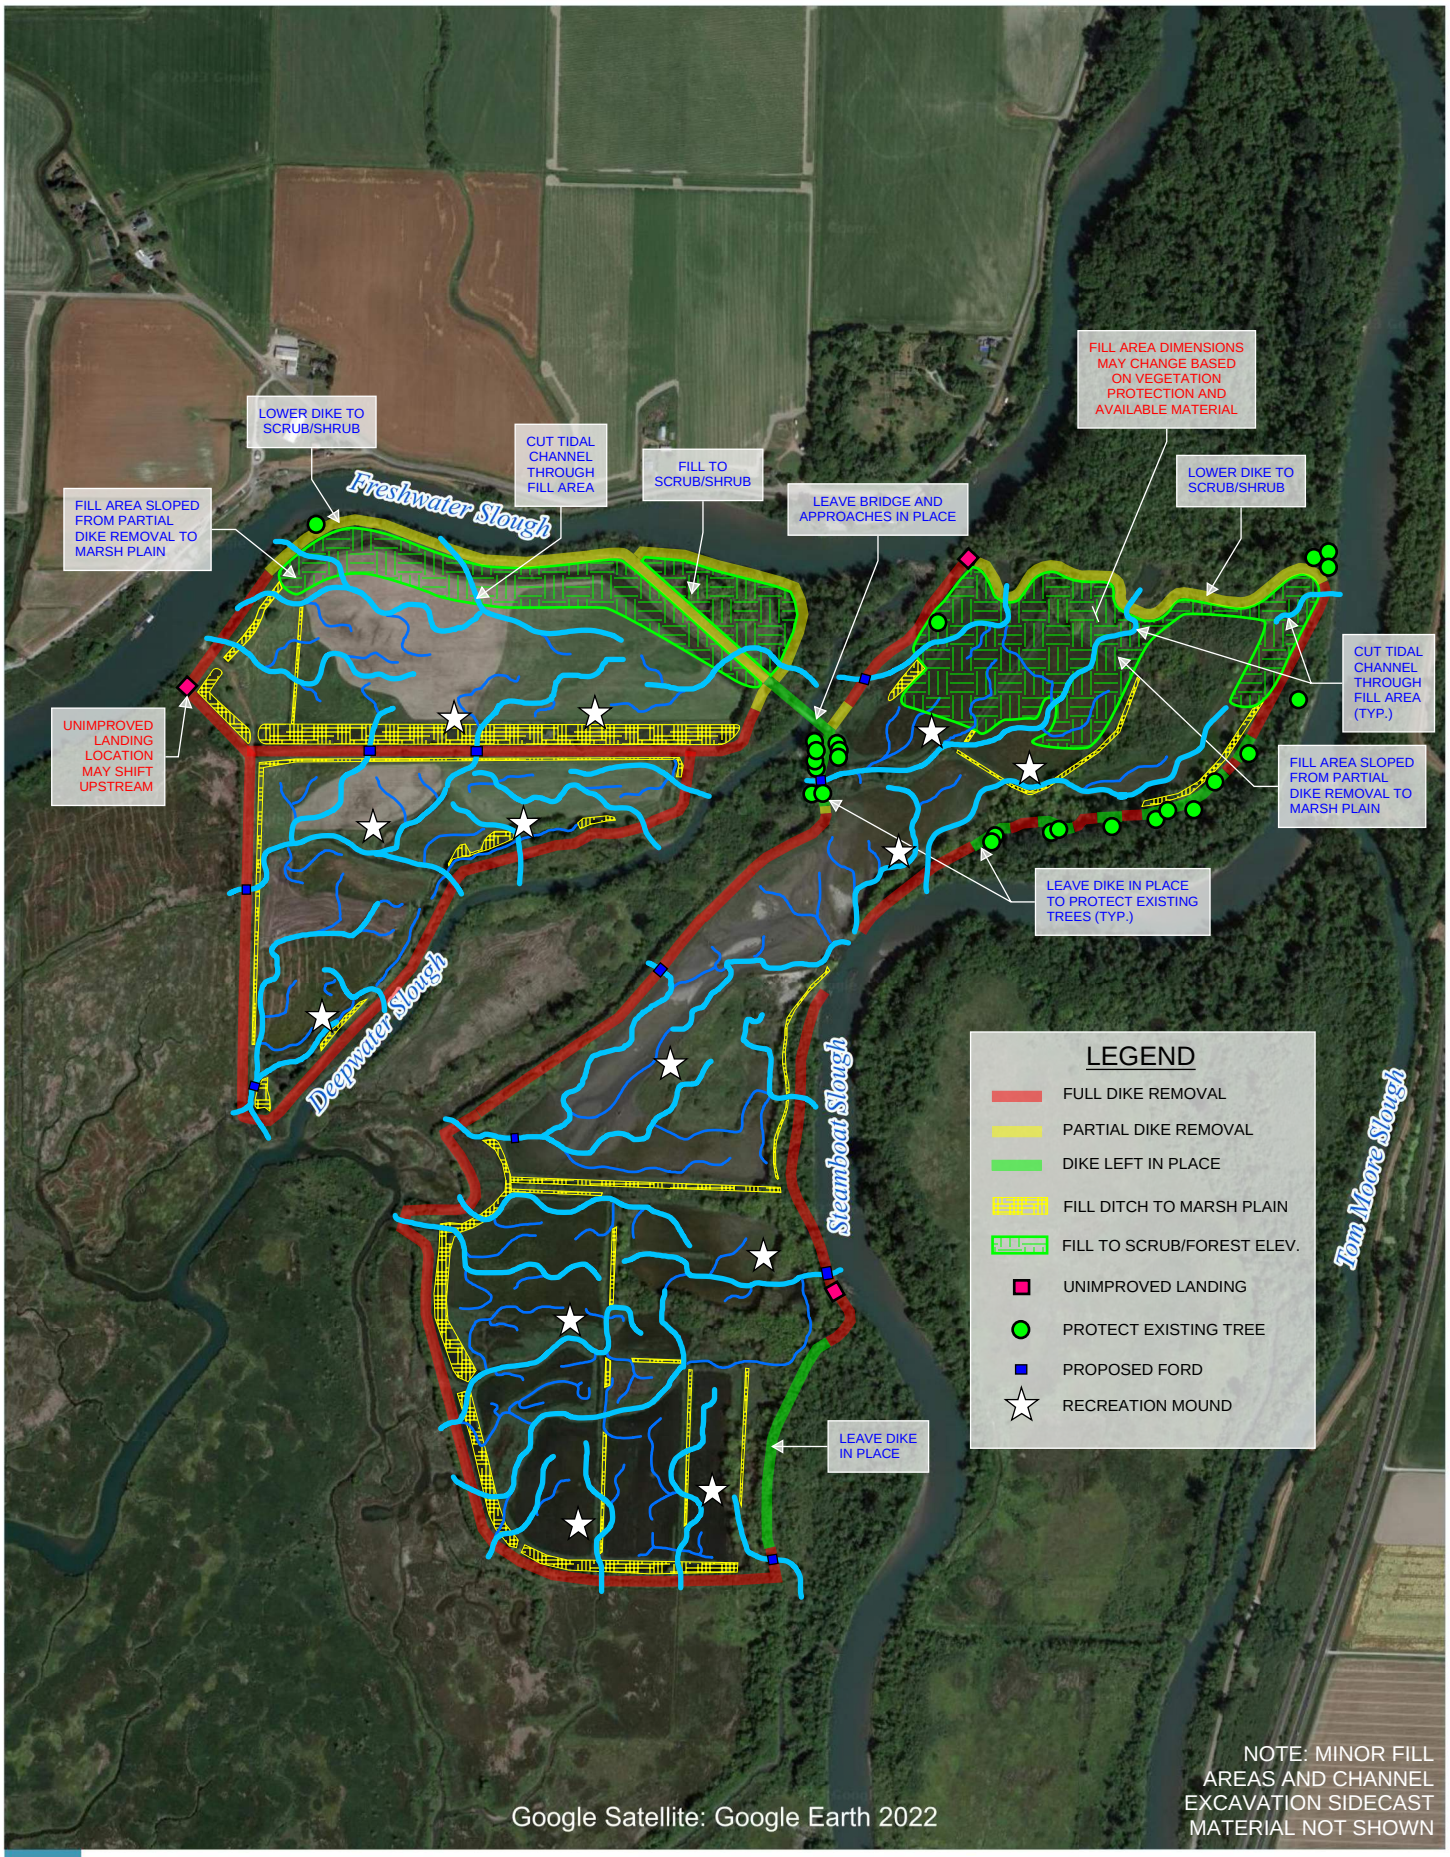

0 Feet 1,000

ISLAND UNIT ESTUARY RESTORATION

PRELIMINARY CONCEPT PLAN

FIGURE 1

PATH: \\SCLPI-HPCFS03\WA_HPC\WDFW_ISLAND_UNIT_ESTUARY\5.0_PROJ_DEV\5.2_WIP\300_SCHEMATIC_DESIGN_ALTS\ARCPRO\IU_DATAPROCESSING\IU_DATAPROCESSING.APRX - USER: NLOO - DATE: 11/27/2023