Figure 1

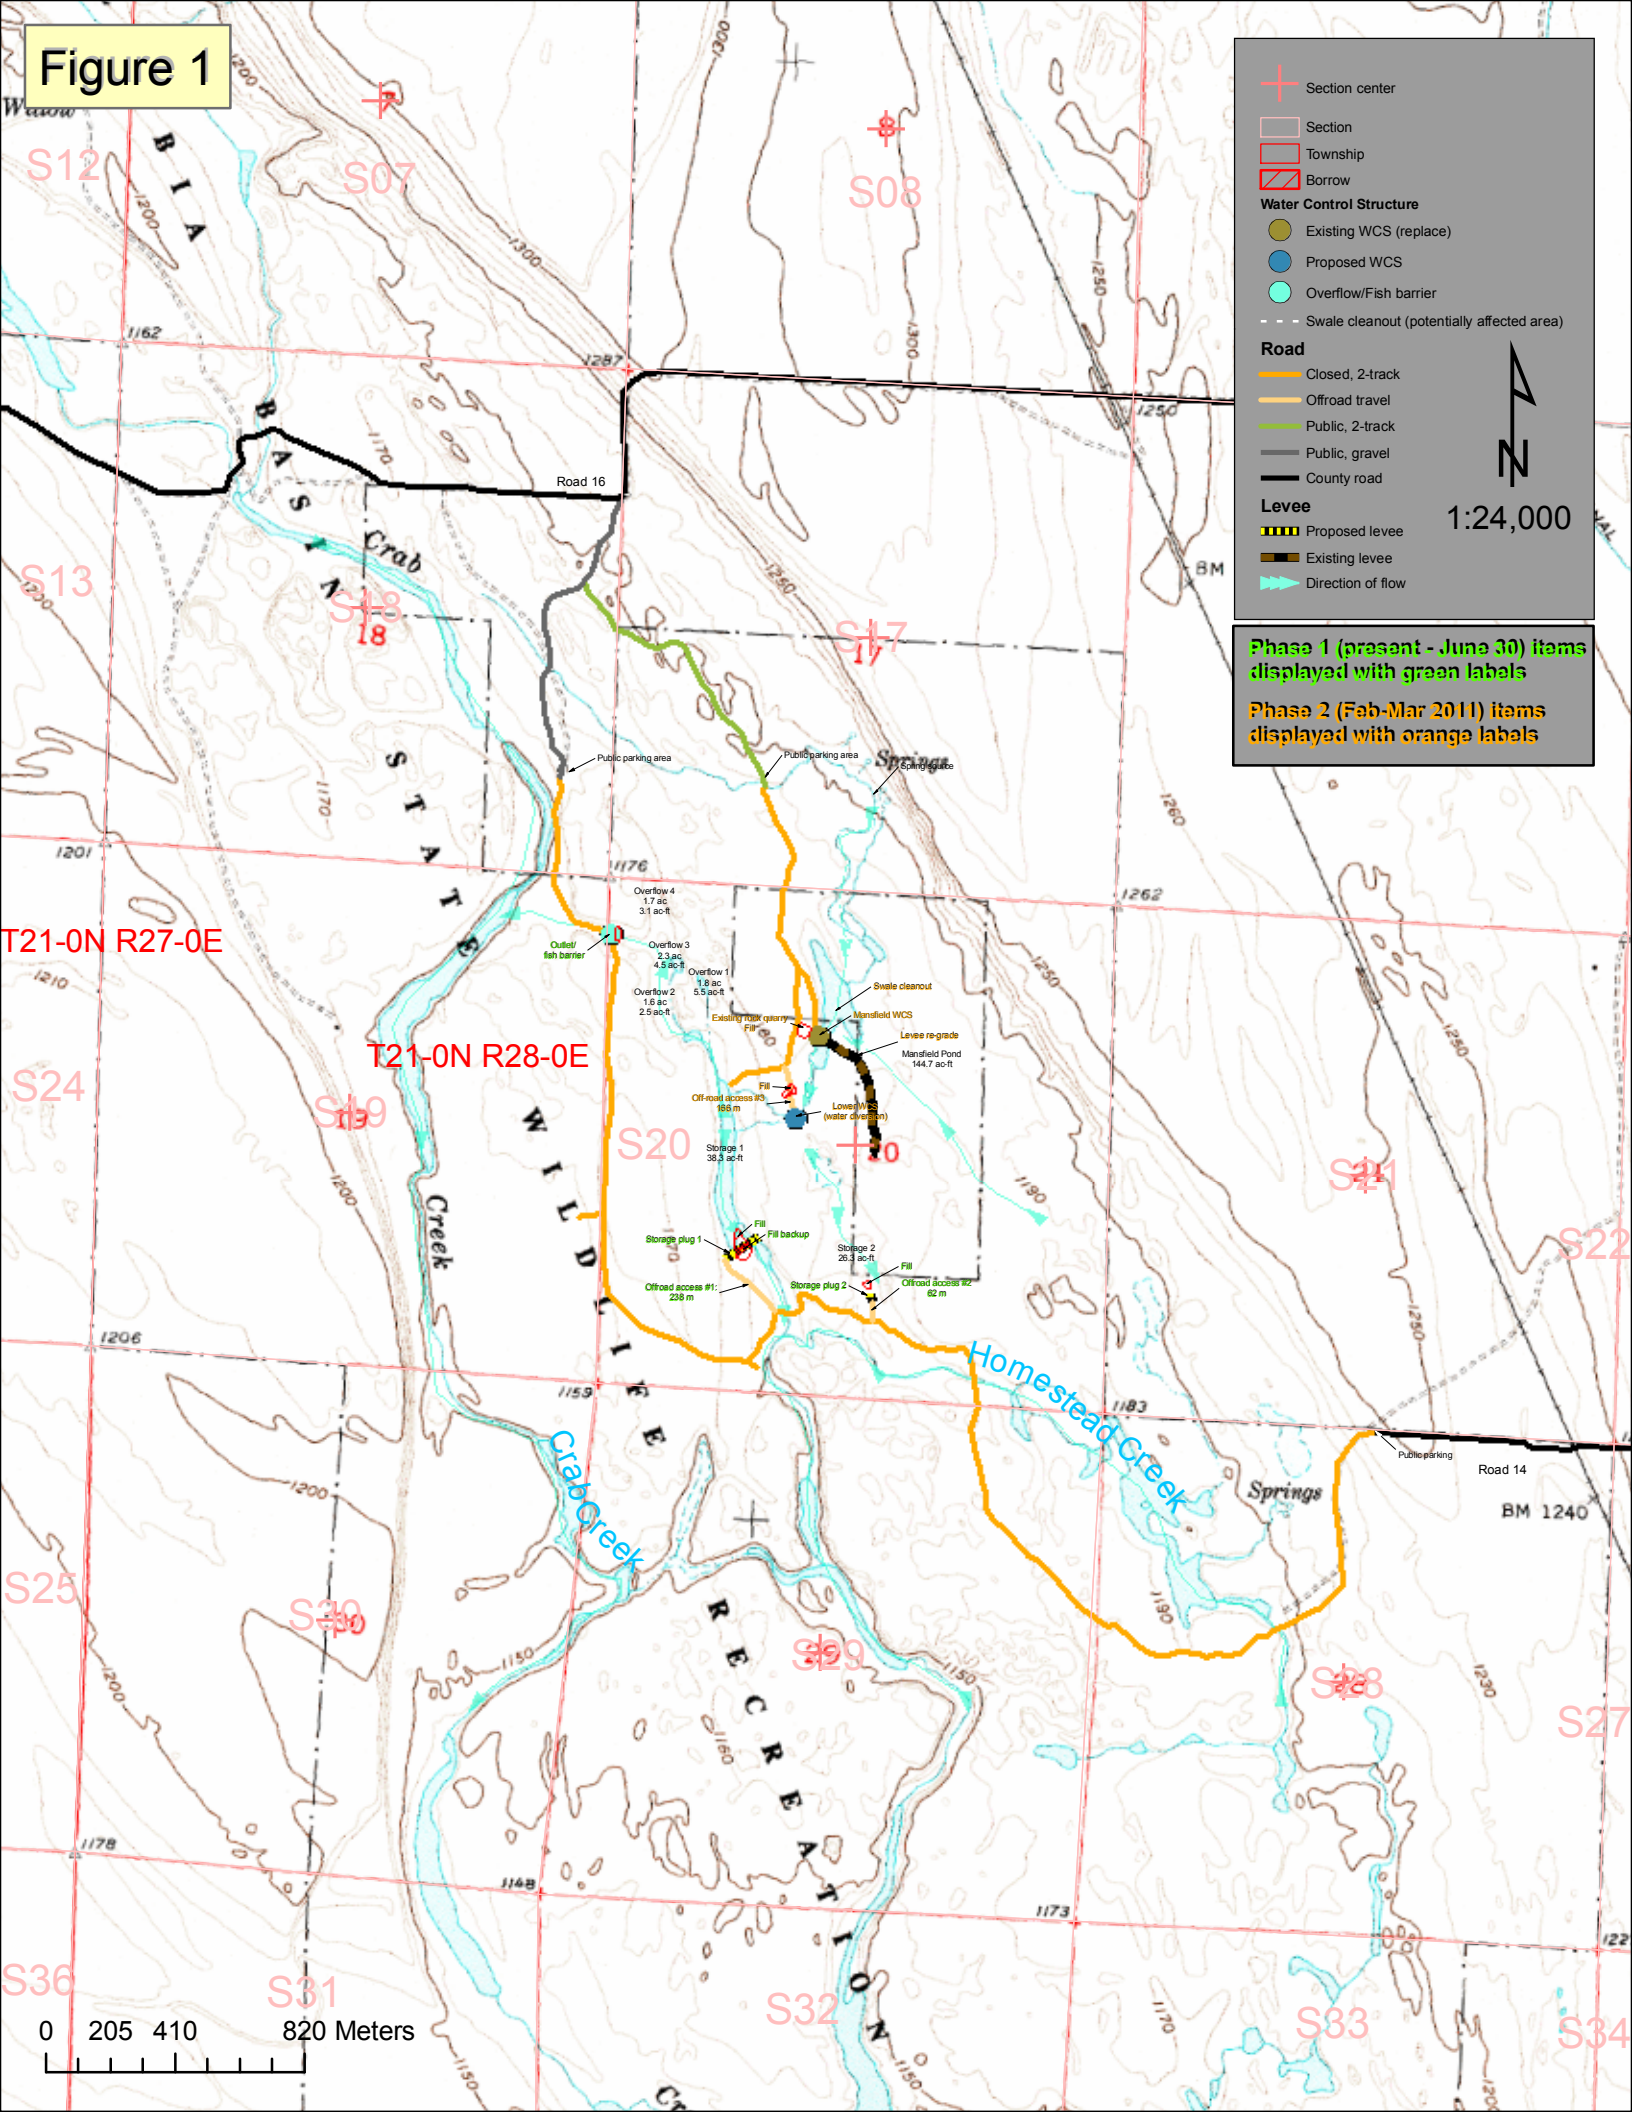
Section center
Section
Township
Borrow
Water Control Structure
Existing WCS (replace)
Proposed WCS
Overflow/Fish barrier
Swale cleanout (potentially affected area)
Road
Closed, 2-track
Offroad travel
Public, 2-track
Public, gravel
County road
Levee
Proposed levee
Existing levee
Direction of flow
1:24,000
Phase 1 (present - June 30) items displayed with green labels
Phase 2 (Feb-Mar 2011) items displayed with orange labels
Road 16
Public parking area
Public parking area
Spring gate
Overflow 4
1.7 ac
3.1 ac-ft
Outlet/
fish barrier
Overflow 3
2.3 ac
4.5 ac-ft
Overflow 1
1.8 ac
5.5 ac-ft
Overflow 2
1.6 ac
2.5 ac-ft
Swale cleanout
Existing rock quarry
Fill
Mansfield WCS
Levee re-grade
Mansfield Pond
144.7 ac-ft
Fill
Off-road access #3
186 m
Lower WCS
(water diversion)
Storage 1
38.3 ac-ft
Fill
Fill backup
Storage plug 1
Storage 2
26.3 ac-ft
Fill
Offroad access #1:
238 m
Storage plug 2
Offroad access #2
62 m
Homestead Creek
Crab Creek
Public parking
Road 14
BM 1240
Springs
BM
T21-0N R27-0E
T21-0N R28-0E
S12
S07
S08
S13
S18
S17
S24
S19
S20
S21
S22
S25
S30
S29
S28
S27
S36
S31
S32
S33
S34
0 205 410 820 Meters